



INTERNAL
1. Arch opening
2. Skylights (All optional)
3. Shelving
4. Ledge
5. Gas Fireplace
6. Heated towel rails


EXTERNAL
7. Bin
8. Gas
9. Washing line
10. Pool Pump
11. Gas barbecue unit
12. Pool (Optional)
13. Planters
14. Overhead structure
15. Garden

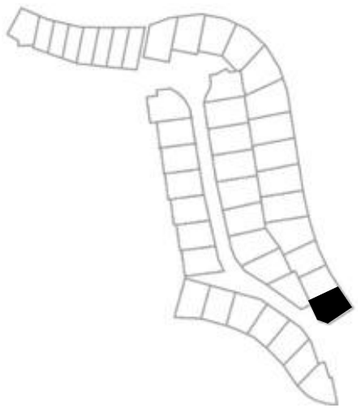


TYPE A1 | UNIT 1 — GROUND FLOOR — 1:100 | TOTAL AREA 210m²

0 1 2 5m

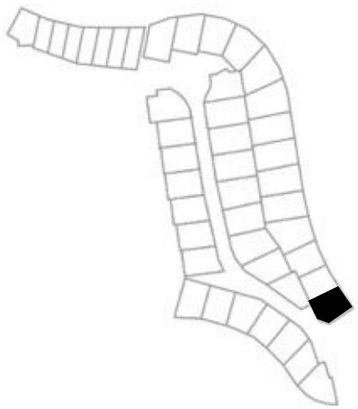

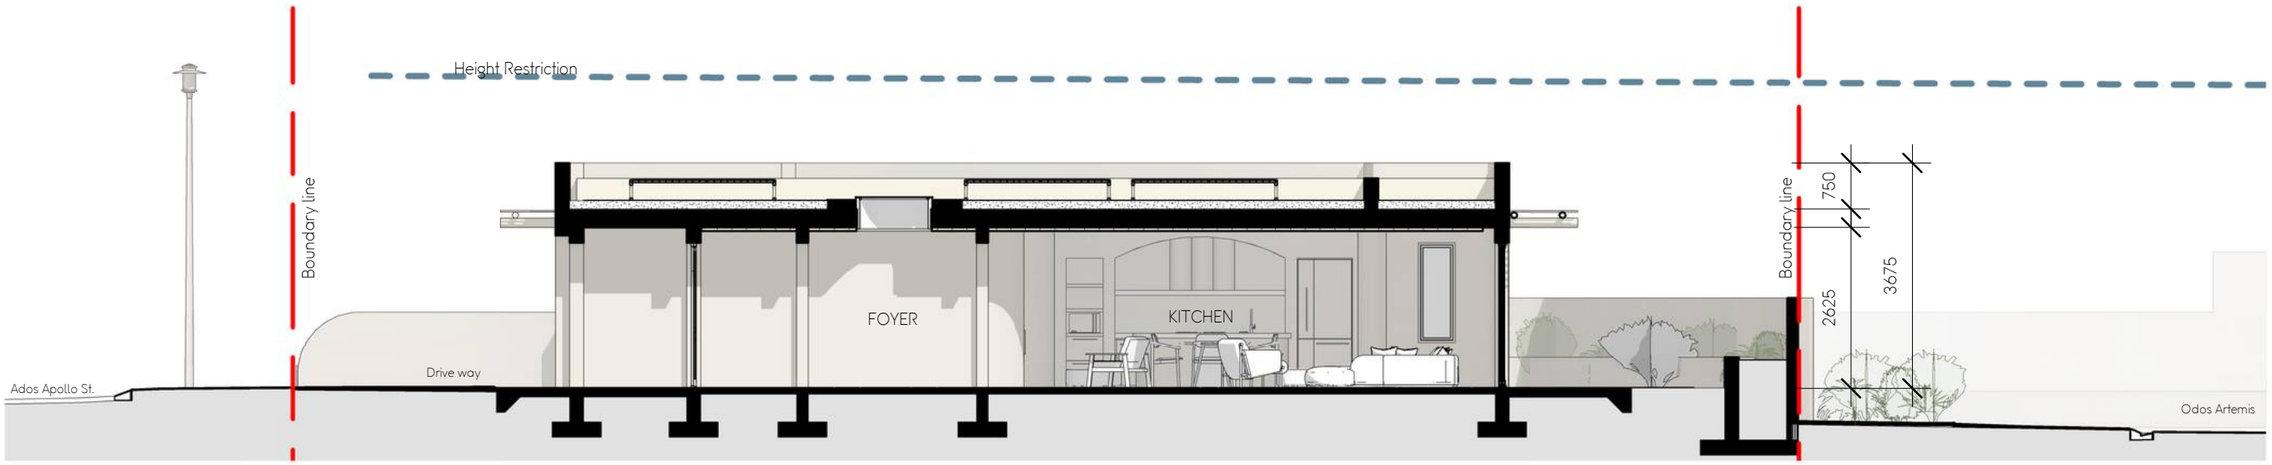

TYPE A1 | UNIT 1 — SECTIONS — 1 : 100

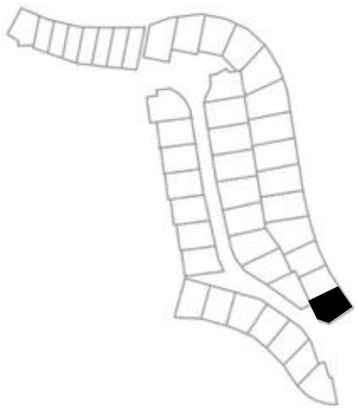



STREET ELEVATION



NORTH FACING CORTYARD ELEVATION



REAR ELEVATIONS



SOUTH FACING ELEVATION

TYPE A1 | UNIT 1 — ELEVATIONS — 1 : 100