
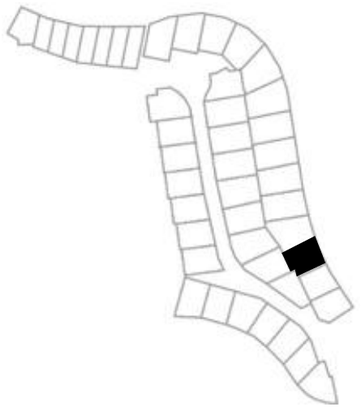



INTERNAL
1. Arch opening
2. Skylights (All optionals)
3. Shelving
4. Ledge
5. Gas Fireplace
6. Heated towel rails

EXTERNAL
7. Bin
8. Gas
9. Washing line
10. Pool Pump
11. Gas barbecue unit
12. Pool (Optional)
13. Planters
14. Overhead structure
15. Garden

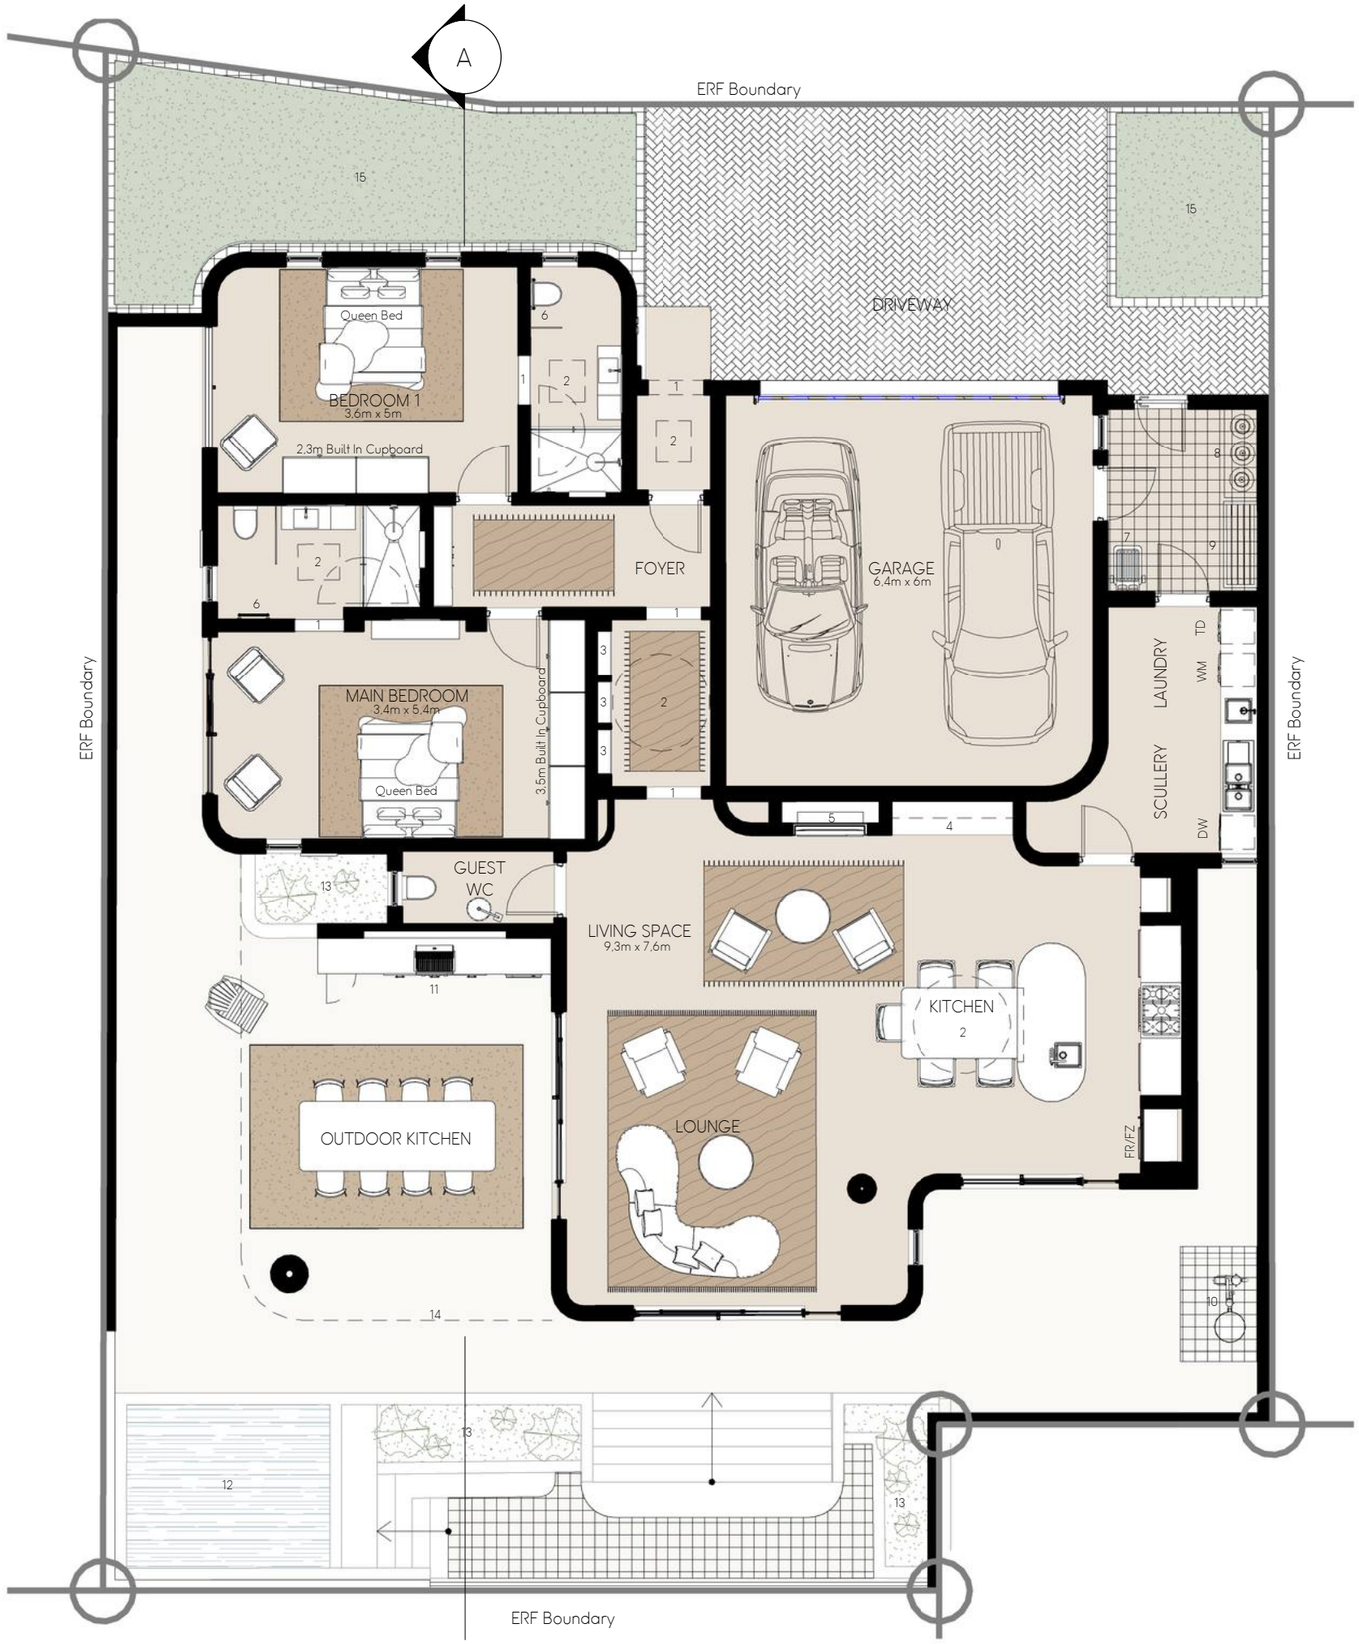


TYPE A2 | UNIT 3 — GROUND FLOOR — 1:100 | TOTAL AREA 212m²

0 1 2 5m

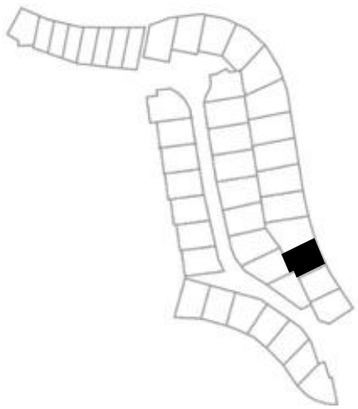



TYPE A2 | UNIT 3 — SECTIONS — 1 : 100

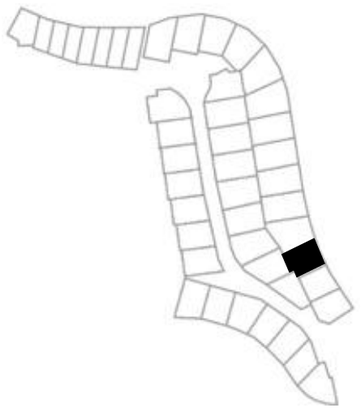



STREET ELEVATION



NORTH COURTYARD ELEVATION



REAR ELEVATION



SOUTH ELEVATION

TYPE A2 | UNIT 3 — ELEVATIONS — 1 : 100