
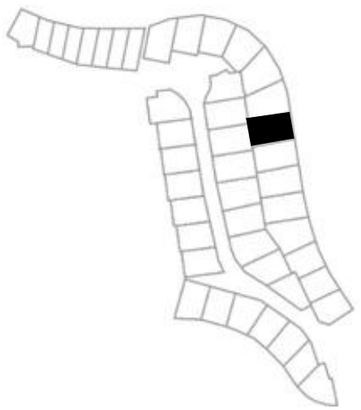


INTERNAL
1. Arch opening
2. Skylights (All optional)
3. Shelving
4. Ledge
5. Gas Fireplace
6. Heated towel rails


EXTERNAL
7. Bin
8. Gas
9. Washing line
10. Pool Pump
11. Gas barbecue unit
12. Pool (Optional)
13. Planters
14. External shower
15. Overhead structure
16. Garden
17. Driveway cut-off drain
18. ACO drain

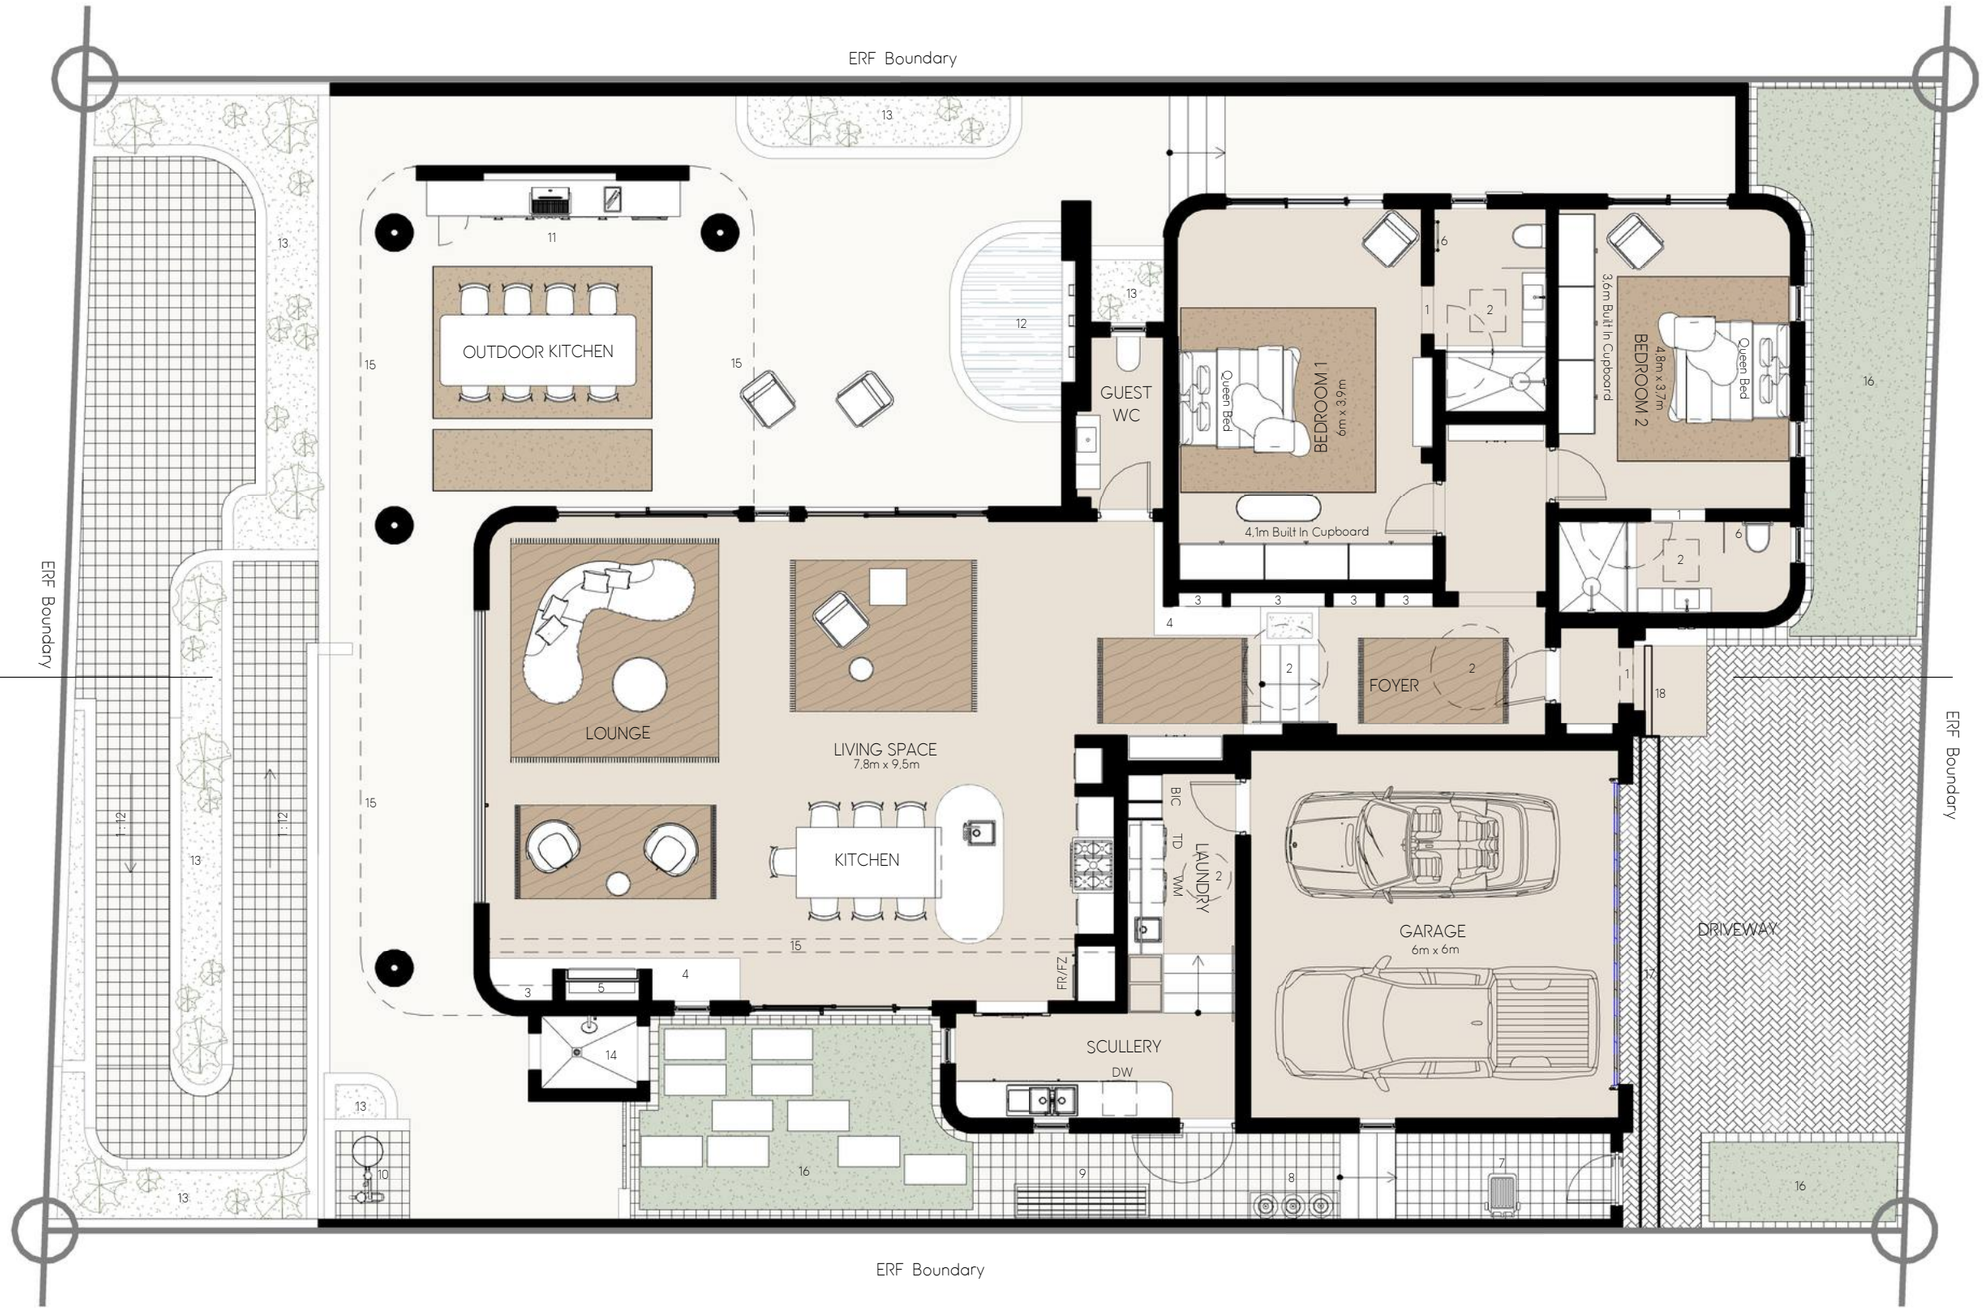

TYPE A5 | UNIT 8 — GROUND FLOOR — 1 : 100 | TOTAL AREA 238m²


0 1 2 5m

N

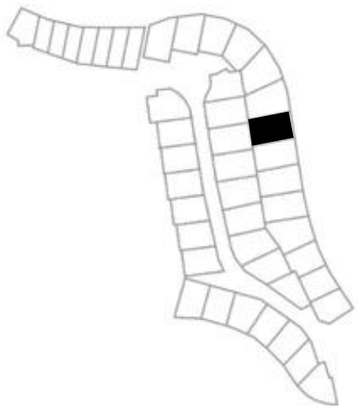



TYPE A5 | UNIT 8 — SECTIONS — 1 : 100

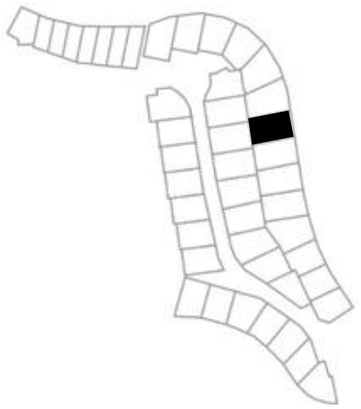



STREET ELEVATION



NORTH FACING COURTYARD ELEVATION



REAR ELEVATION



SOUTH ELEVATION

TYPE A5 | UNIT 8 — ELEVATIONS — 1 : 100