
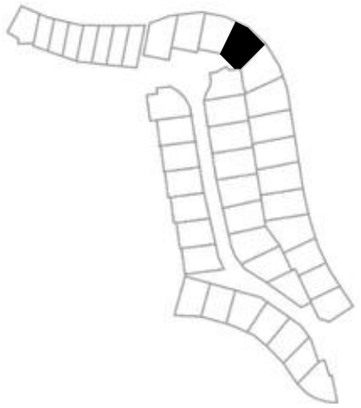



INTERNAL
1. Arch opening
2. Skylights (All optional)
3. Shelving
4. Ledge
5. Gas Fireplace
6. Heated towel rails

EXTERNAL
7. Bin
8. Gas
9. Washing line
10. Pool Pump
11. Gas barbecue unit
12. Pool (Optional)
13. Planters
14. Overhead structure
15. Garden
16. Driveway cut-off drain
17. ACO drain

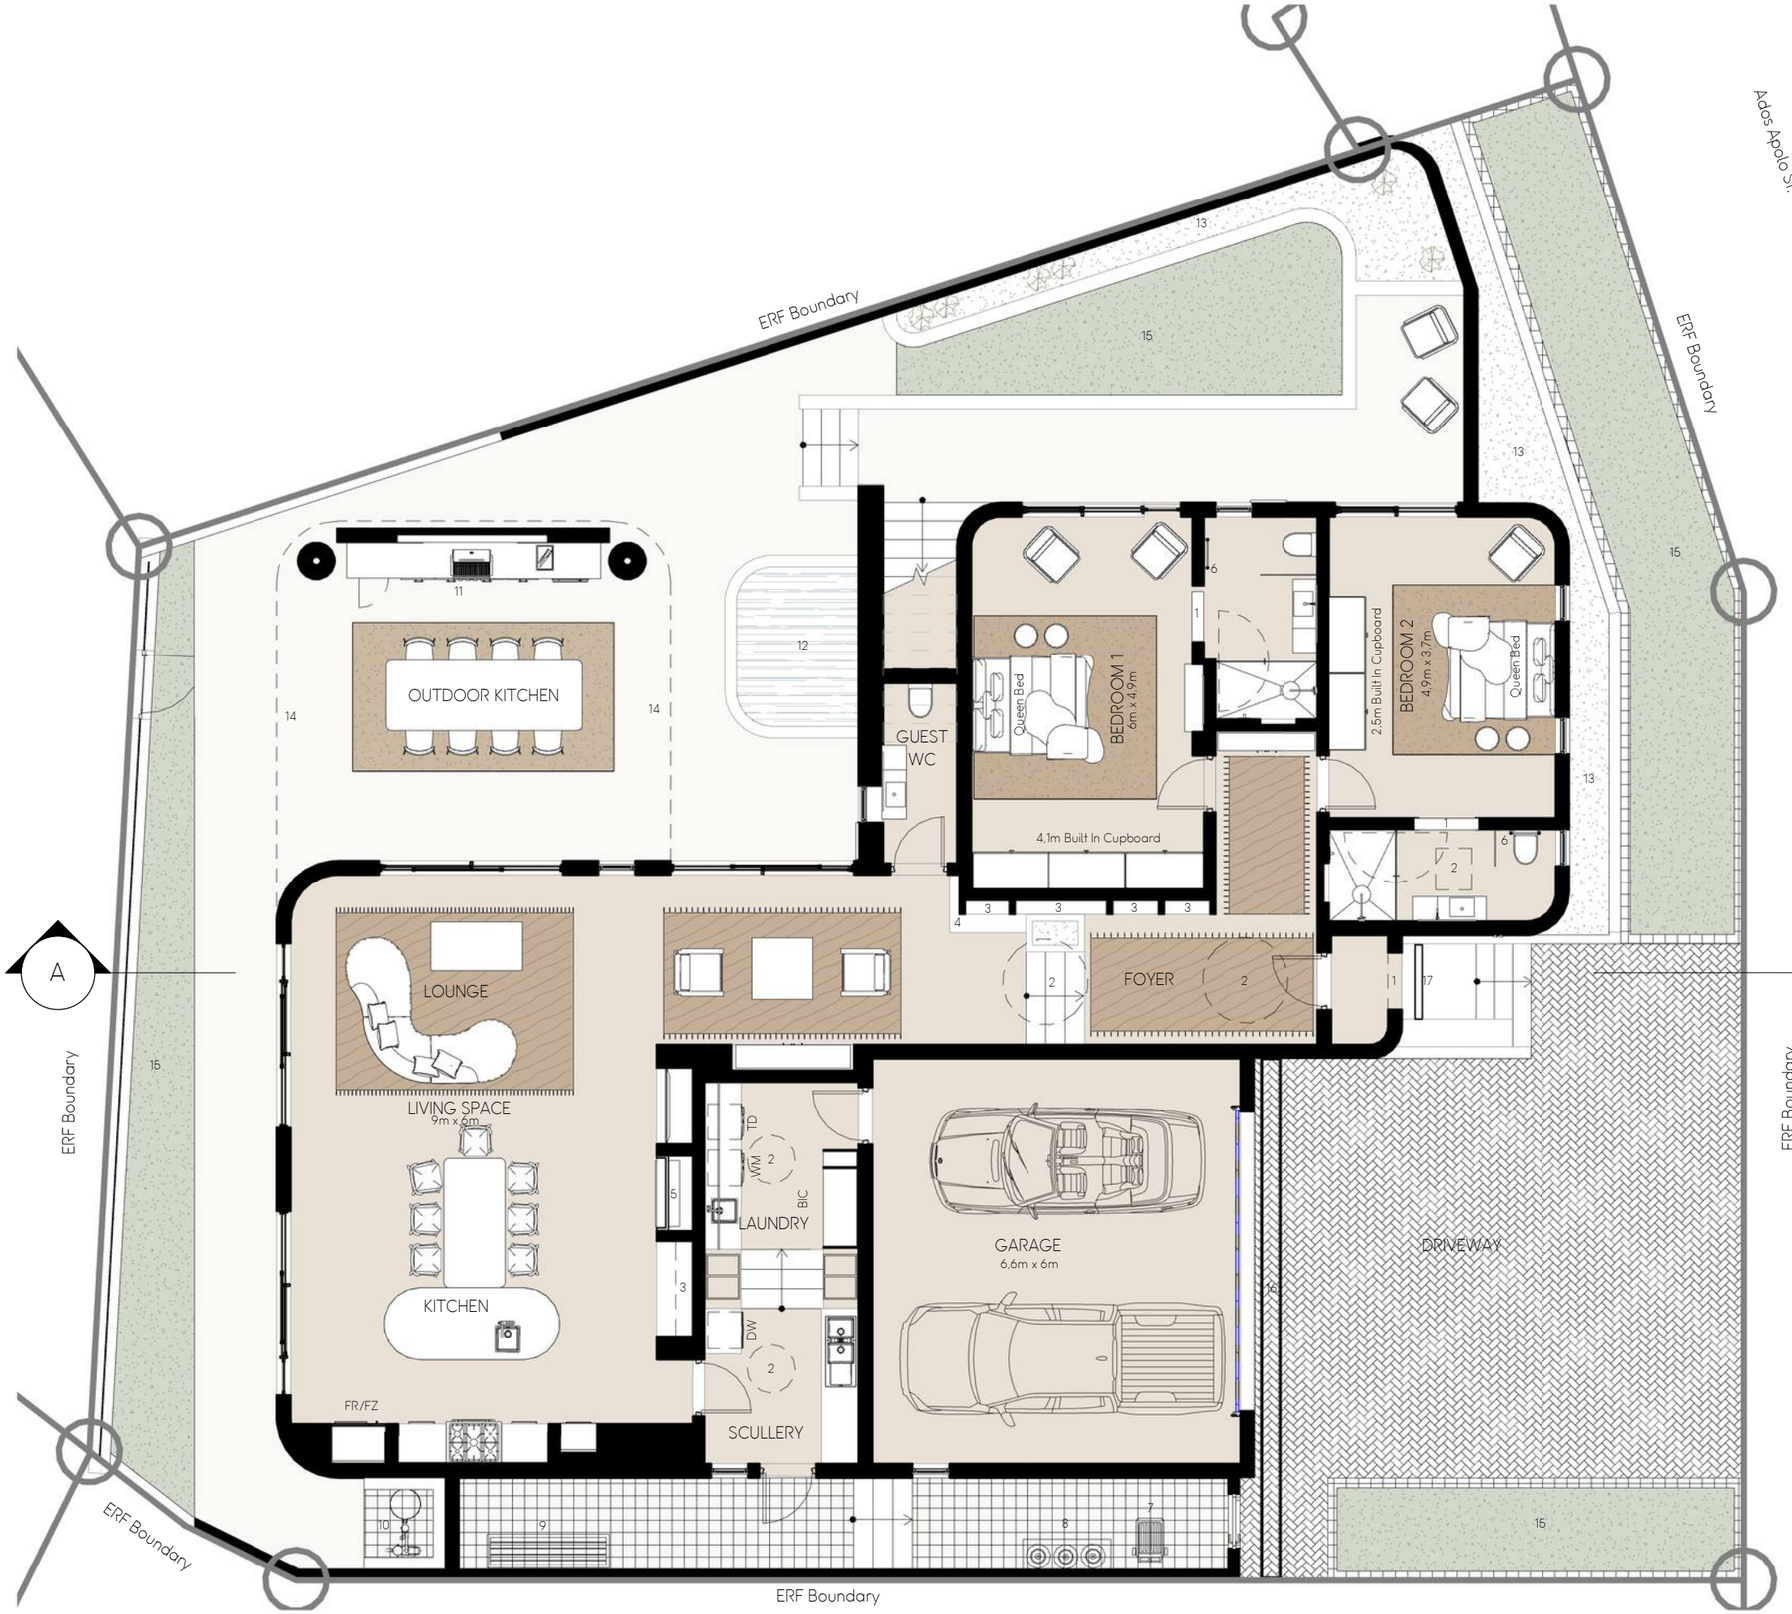

TYPE A7 | UNIT 11 — GROUND FLOOR — 1 : 100 | TOTAL AREA 236m²

0 1 2 5m

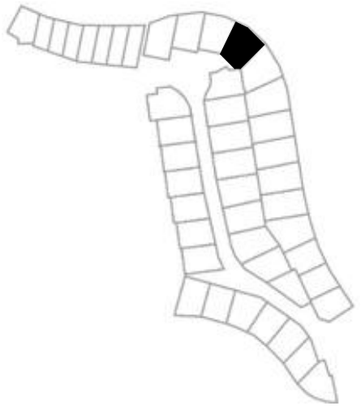

INTERNAL
1. Arch opening
2. Skylights (All optional)
3. Shelving
4. Ledge
5. Gas Fireplace
6. Heated towel rails

EXTERNAL
7. Bin
8. Gas
9. Washing line
10. Pool Pump
11. Gas barbecue unit
12. Pool (Optional)
13. Planters
14. Overhead structure
15. Garden
16. Driveway cut-off drain
17. ACO drain

A

ERF Boundary

ERF Boundary

ERF Boundary

ENTERTAINMENT
4,1m x 6,4m

2

2

2

2

2


ERF Boundary


ERF Boundary

ERF Boundary


TYPE A7 | UNIT 11 — FIRST FLOOR — 1 : 100 | TOTAL AREA 32m²

0 1 2 5m

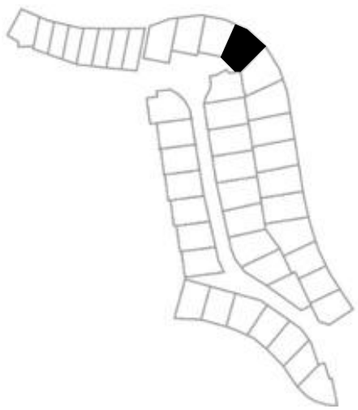

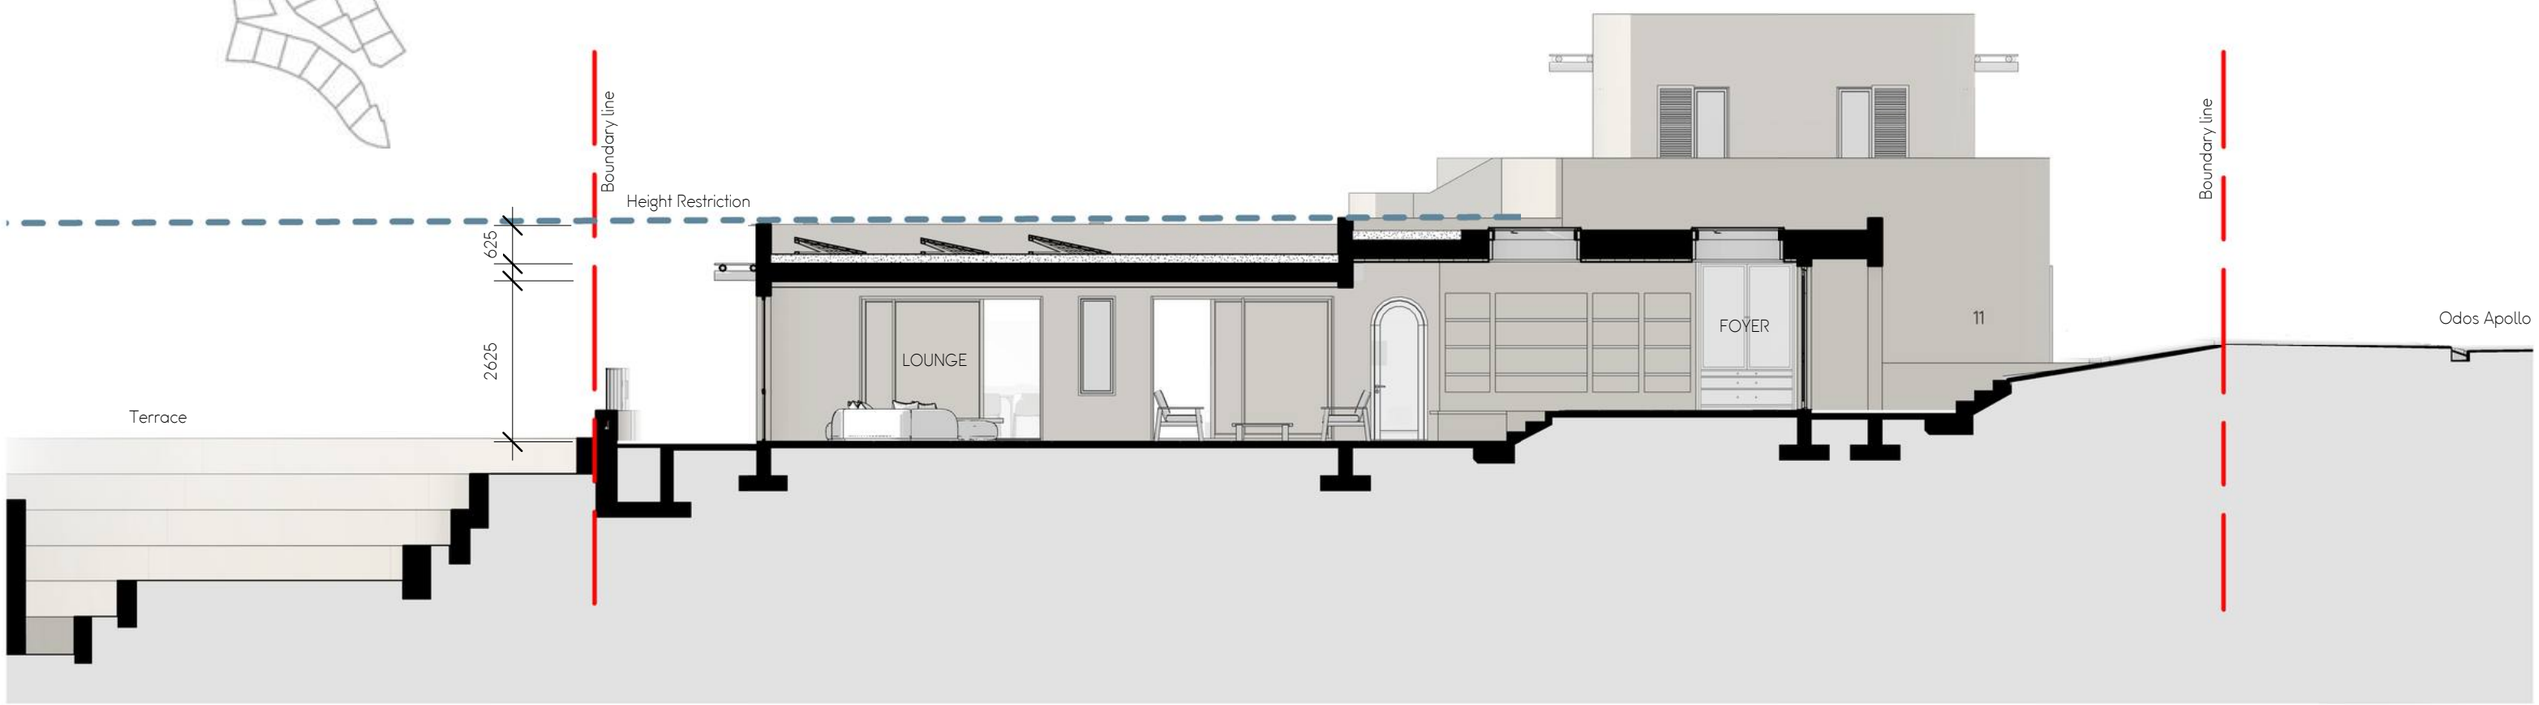


TYPE A7 | UNIT 11 — SECTIONS — 1 : 100 |

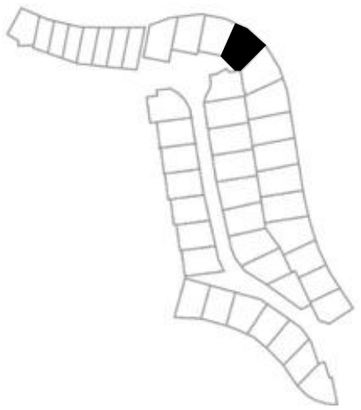




STREET ELEVATION

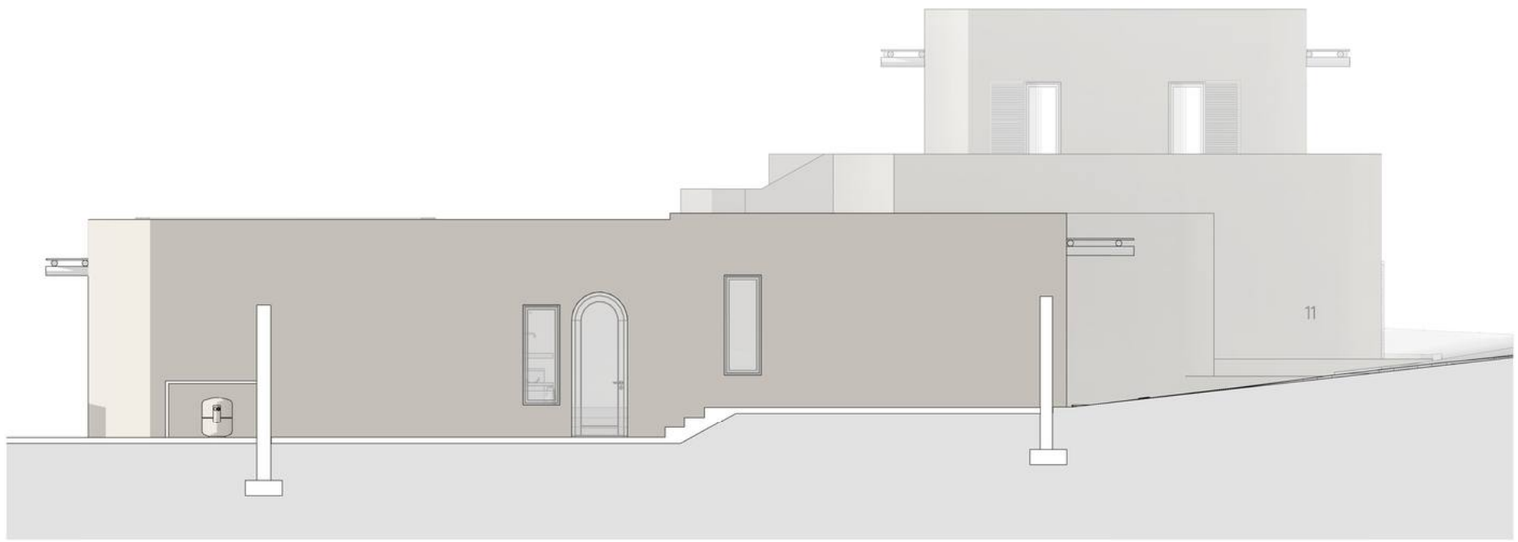


SOUTH ELEVATION

TYPE A7 | UNIT 11 — ELEVATIONS 1 — 1 : 100

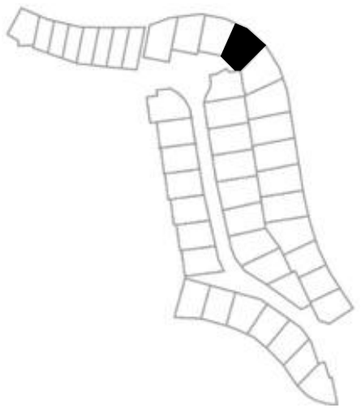



NORTH FACING COURTYARD ELEVATION

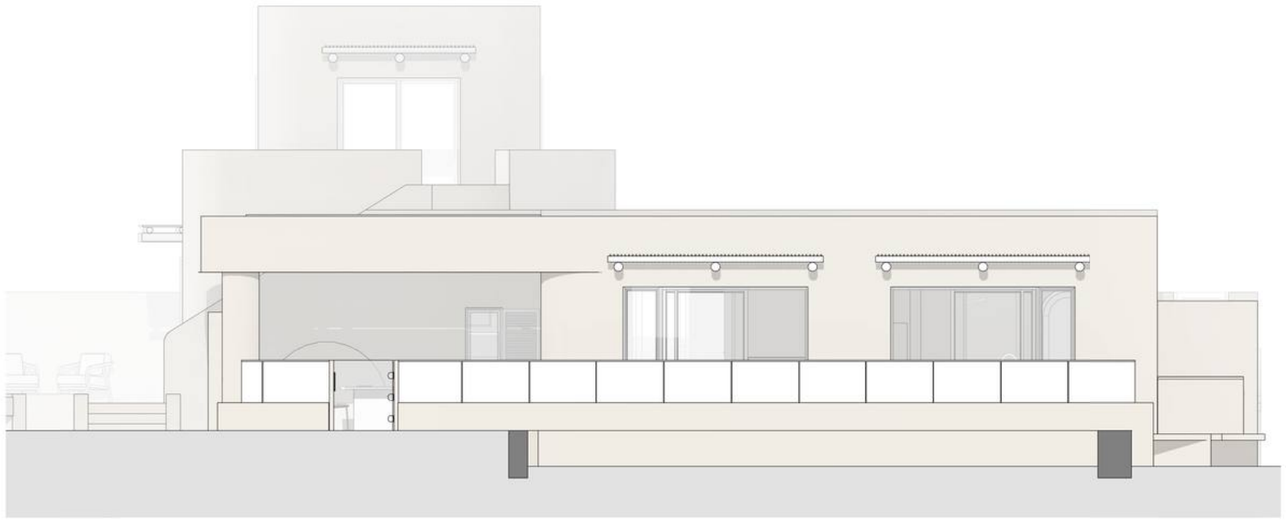

REAR ELEVATION

TYPE A7 | UNIT 11 — ELEVATIONS 2 — 1 : 100