
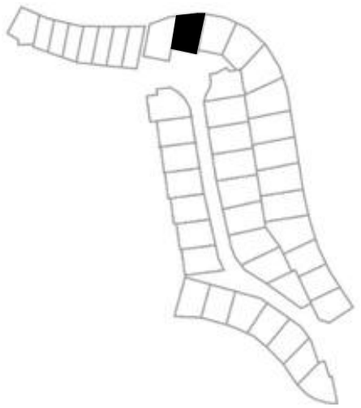


INTERNAL
1. Arch opening
2. Skylights (Optional)
2.1 Skylights (Compulsory)
3. Shelving
4. Ledge
5. Gas Fireplace
6. Heated towel rails


EXTERNAL
7. Bin
8. Gas
9. Washing line
10. Pool Pump
11. Braai
12. Pool (Optional)
13. Planters
14. External shower
15. Garden
16. Overhead structure

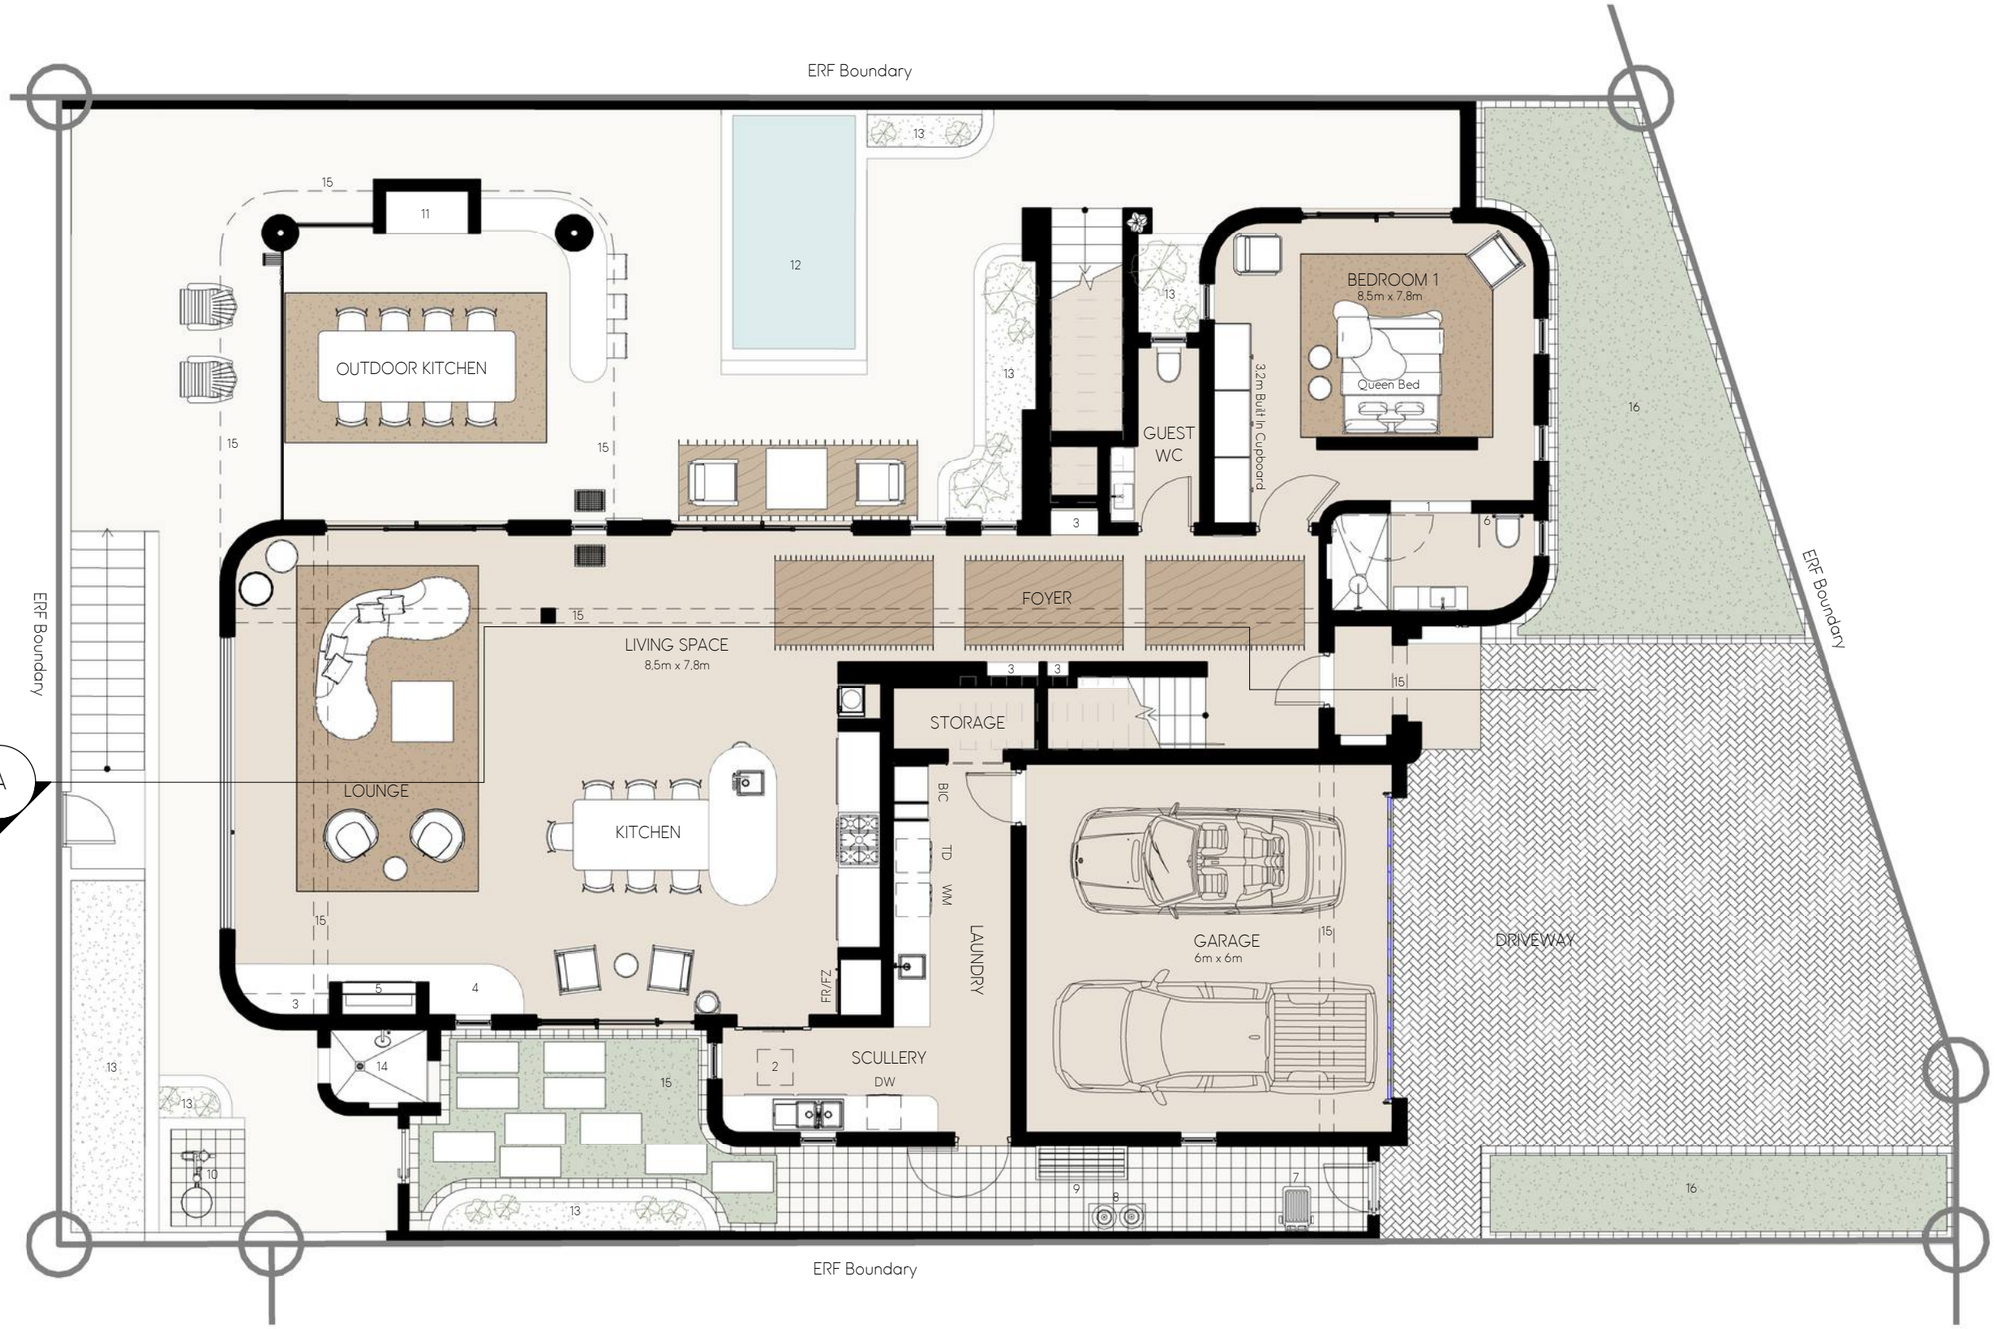

TYPE D2 | UNIT 13 — GROUND FLOOR — 1:100 | TOTAL AREA 217m²


0 1 2 5m

N

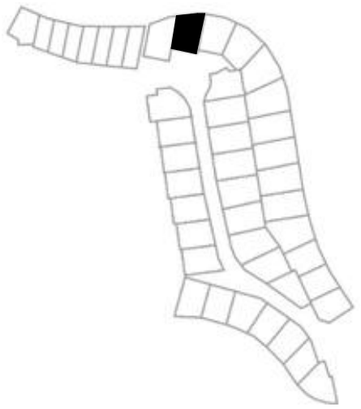

INTERNAL
1. Arch opening
2. Skylights
3. Shelving
4. Ledge
5. Gas Fireplace
6. Heated towel rails


EXTERNAL
7. Bin
8. Gas
9. Washing line
10. Pool Pump
11. Braai
12. Pool
13. Planters
14. External shower
15. Overhead structure
16. Driveway cut-off drain

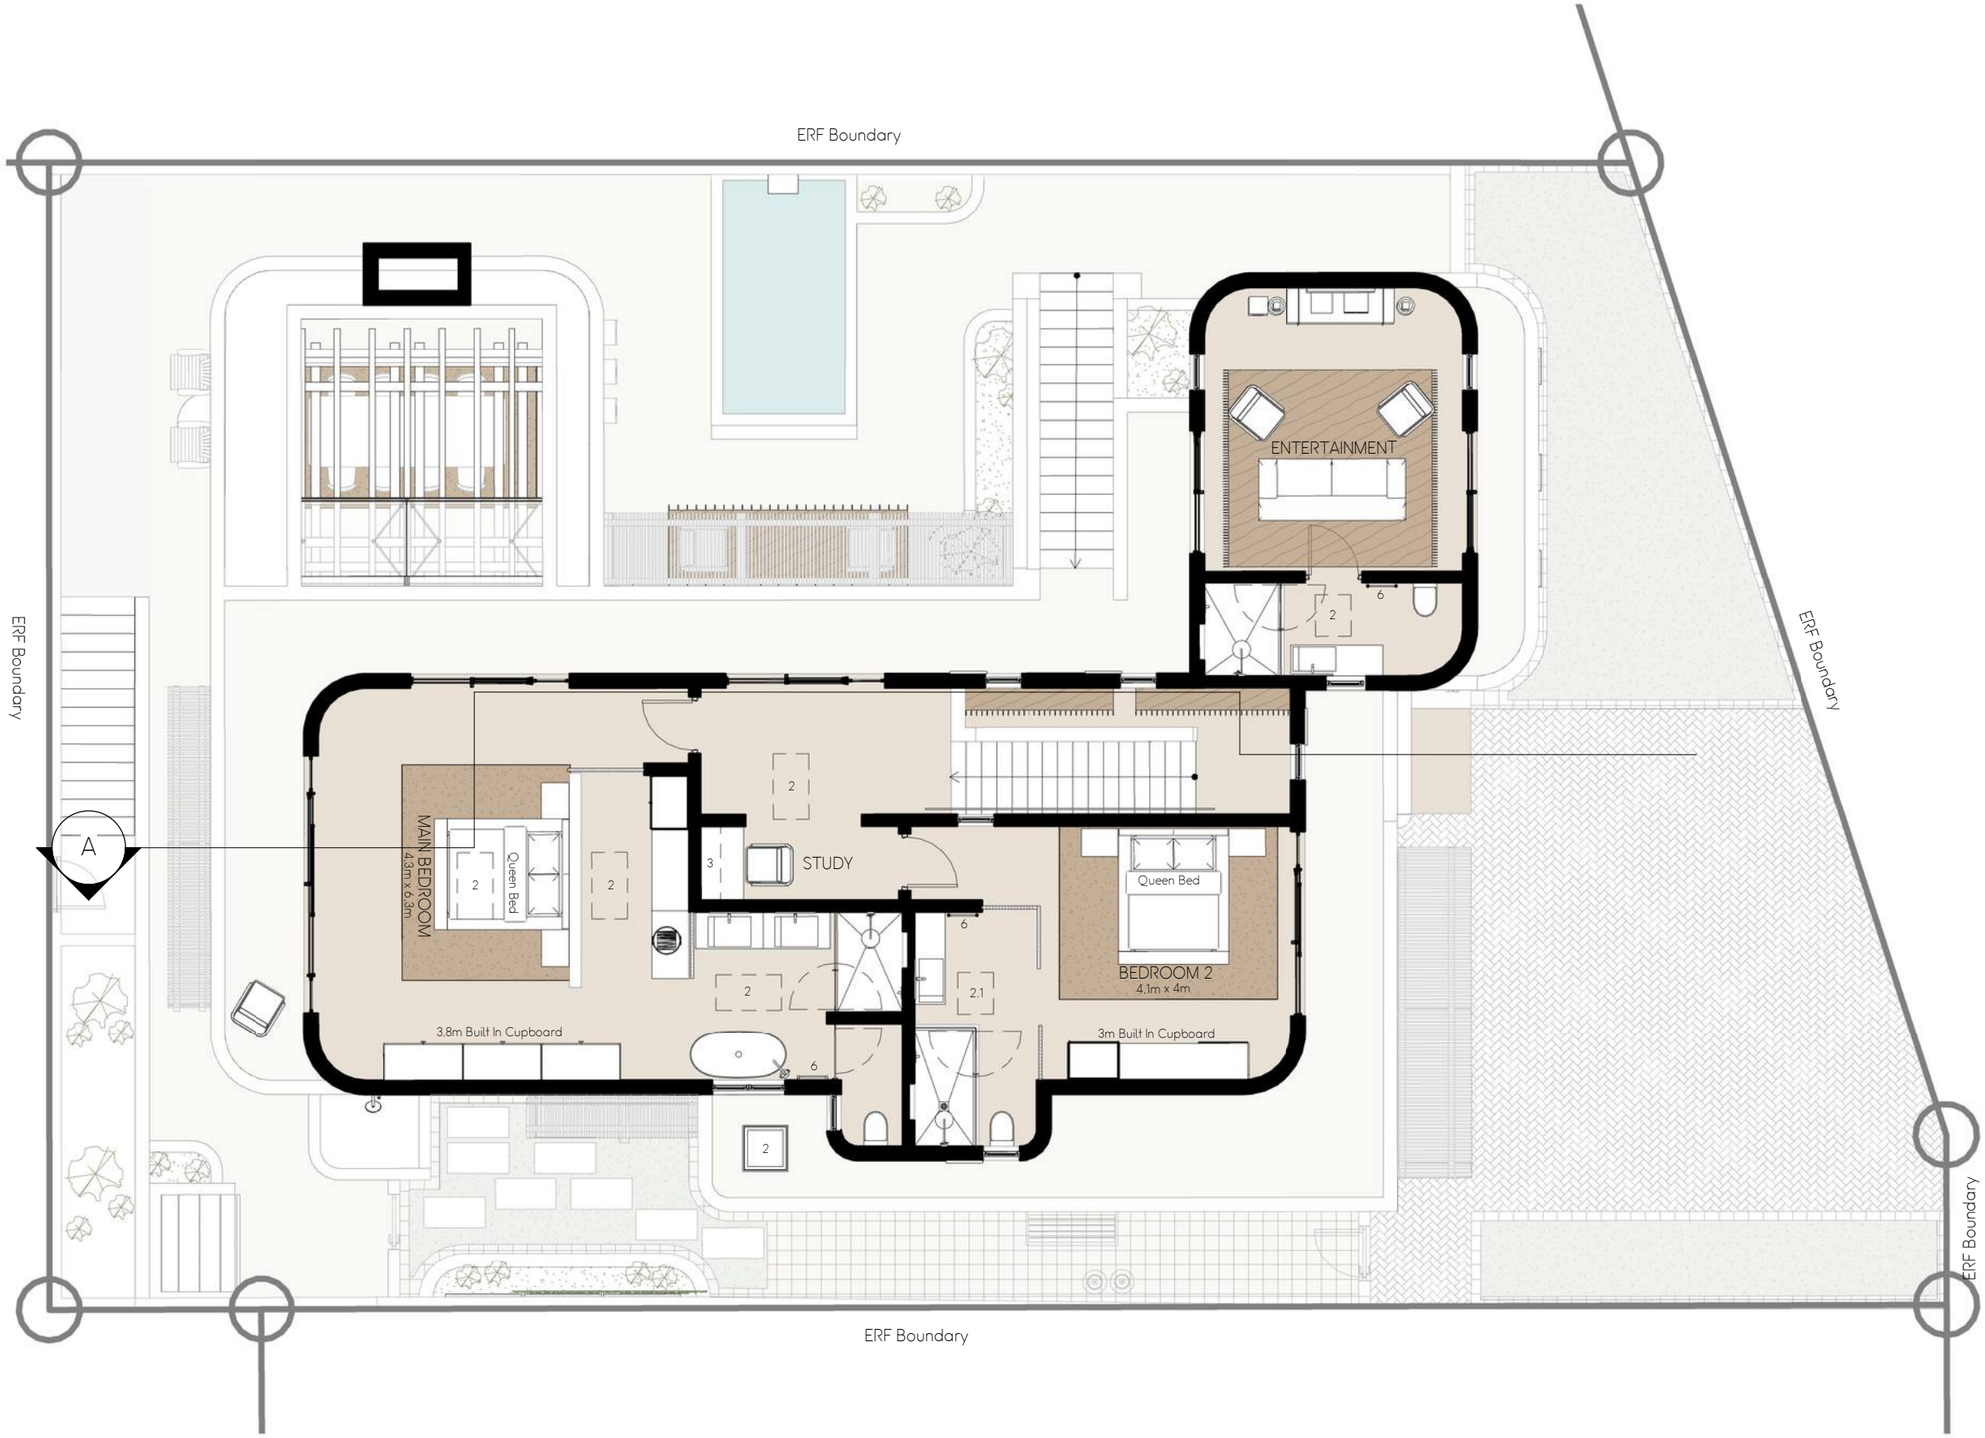


TYPE D2 | UNIT 13 — FIRST FLOOR — 1:100 | TOTAL AREA 141m²

0 1 2 5m

N

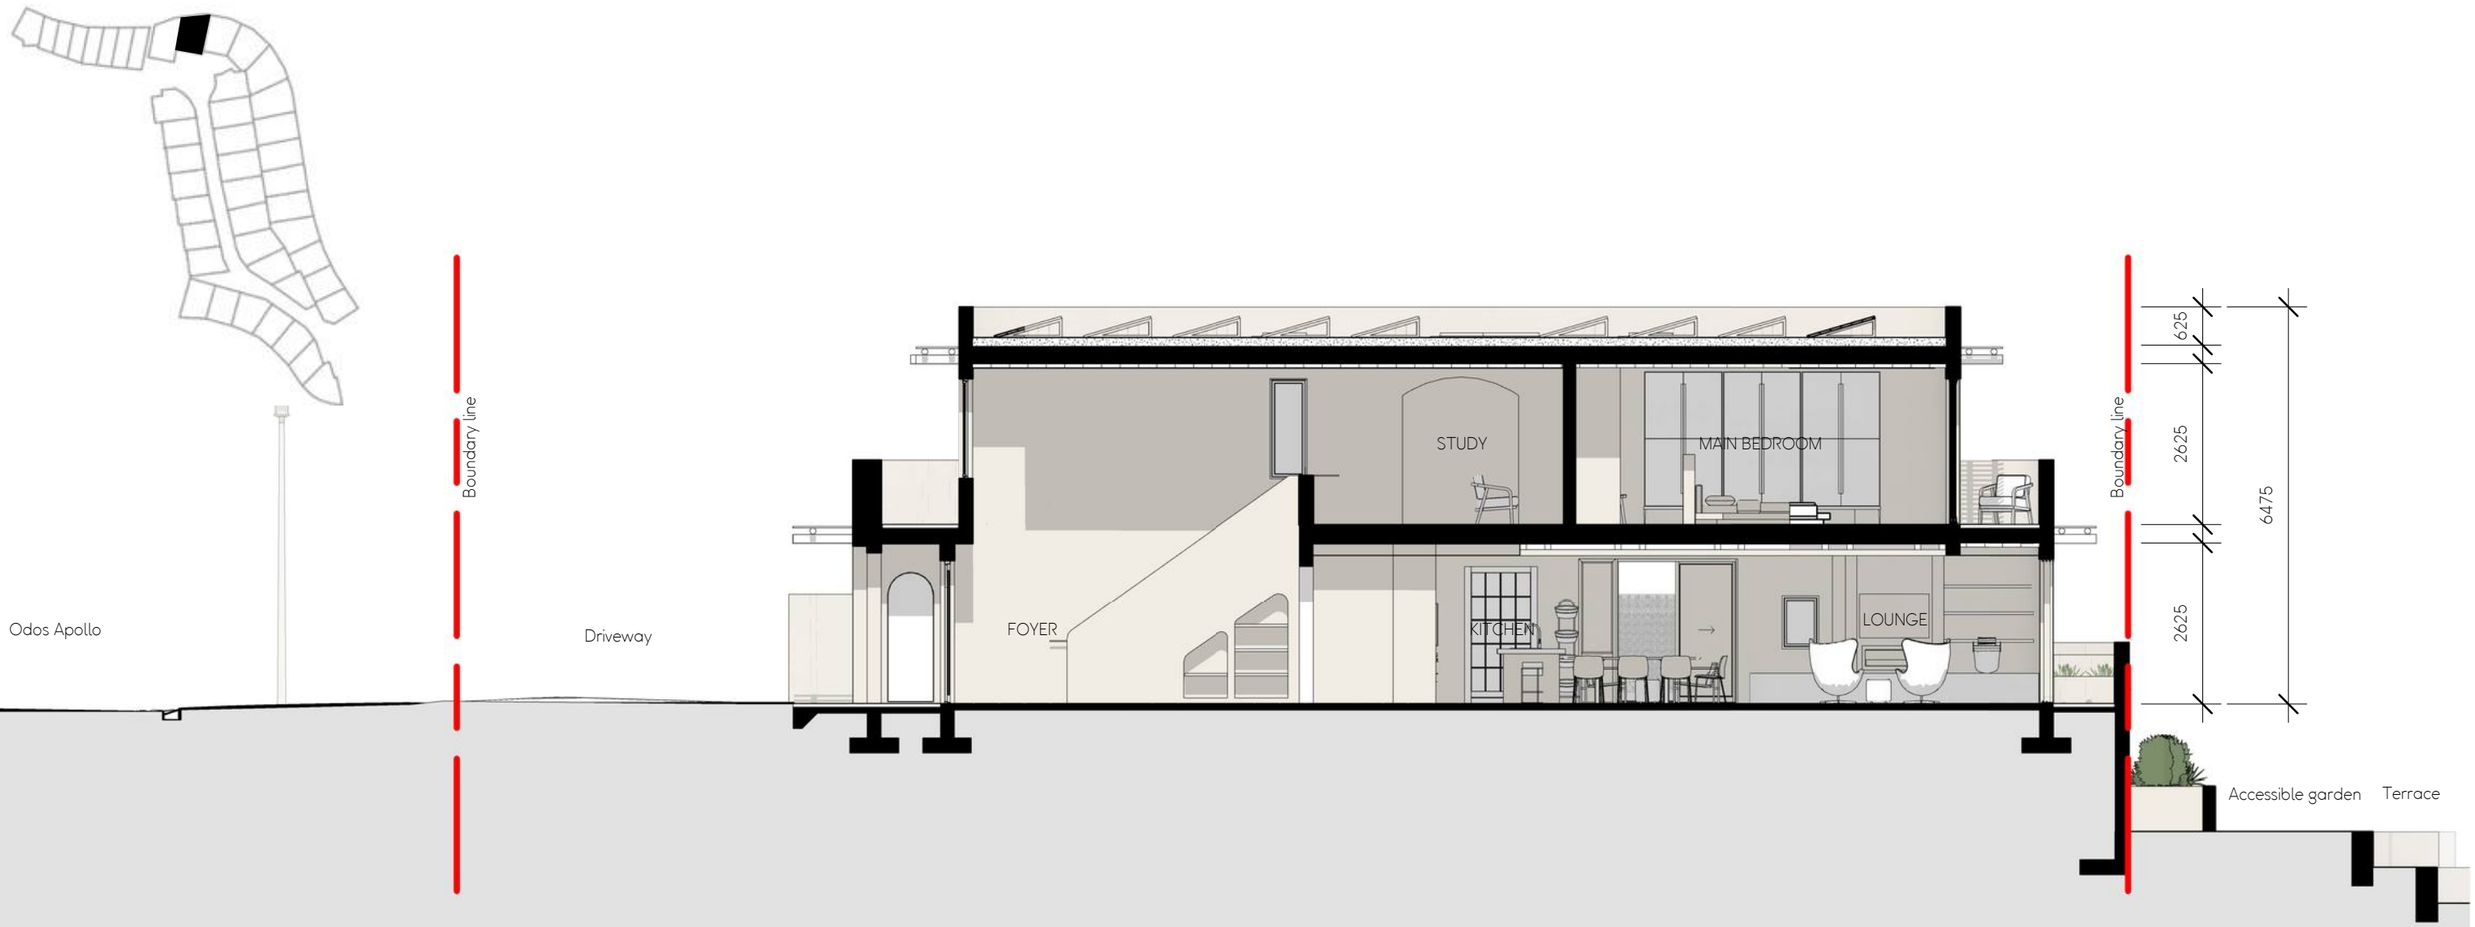

TYPE D2 | UNIT 13 — SECTION — 1 : 100

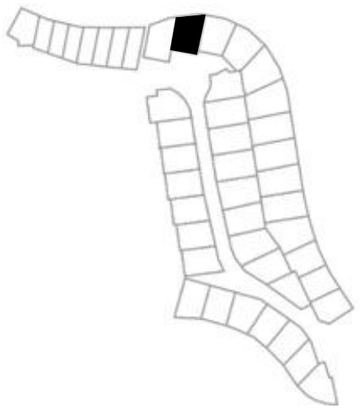




STREET ELEVATION



EAST ELEVATION

TYPE D2 | UNIT 13 — ELEVATIONS 1 — 1 : 100

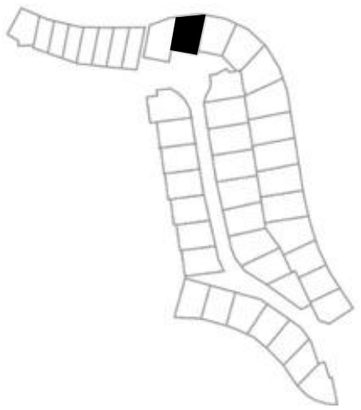



WEST FACING COURTYARD ELEVATION



REAR ELEVATION

TYPE D2 | UNIT 13 — ELEVATIONS 2 — 1 : 100