
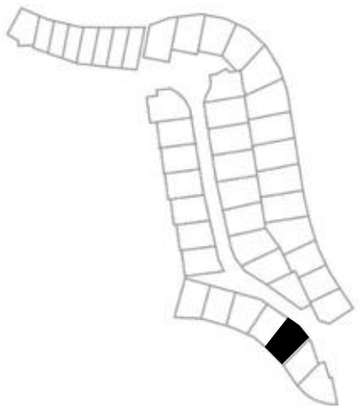



INTERNAL
1. Arch opening
2. Skylights (All Optional)
3. Shelving
4. Ledge
5. Gas Fireplace
6. Heated towel rails

EXTERNAL
7. Bin
8. Gas
9. Washing line
10. Braai
11. Water element(Optional)
12. Planters
13. Overhead structure
14. External shower
15. Driveway cut-off drain
16. ACO drain
17. Garden

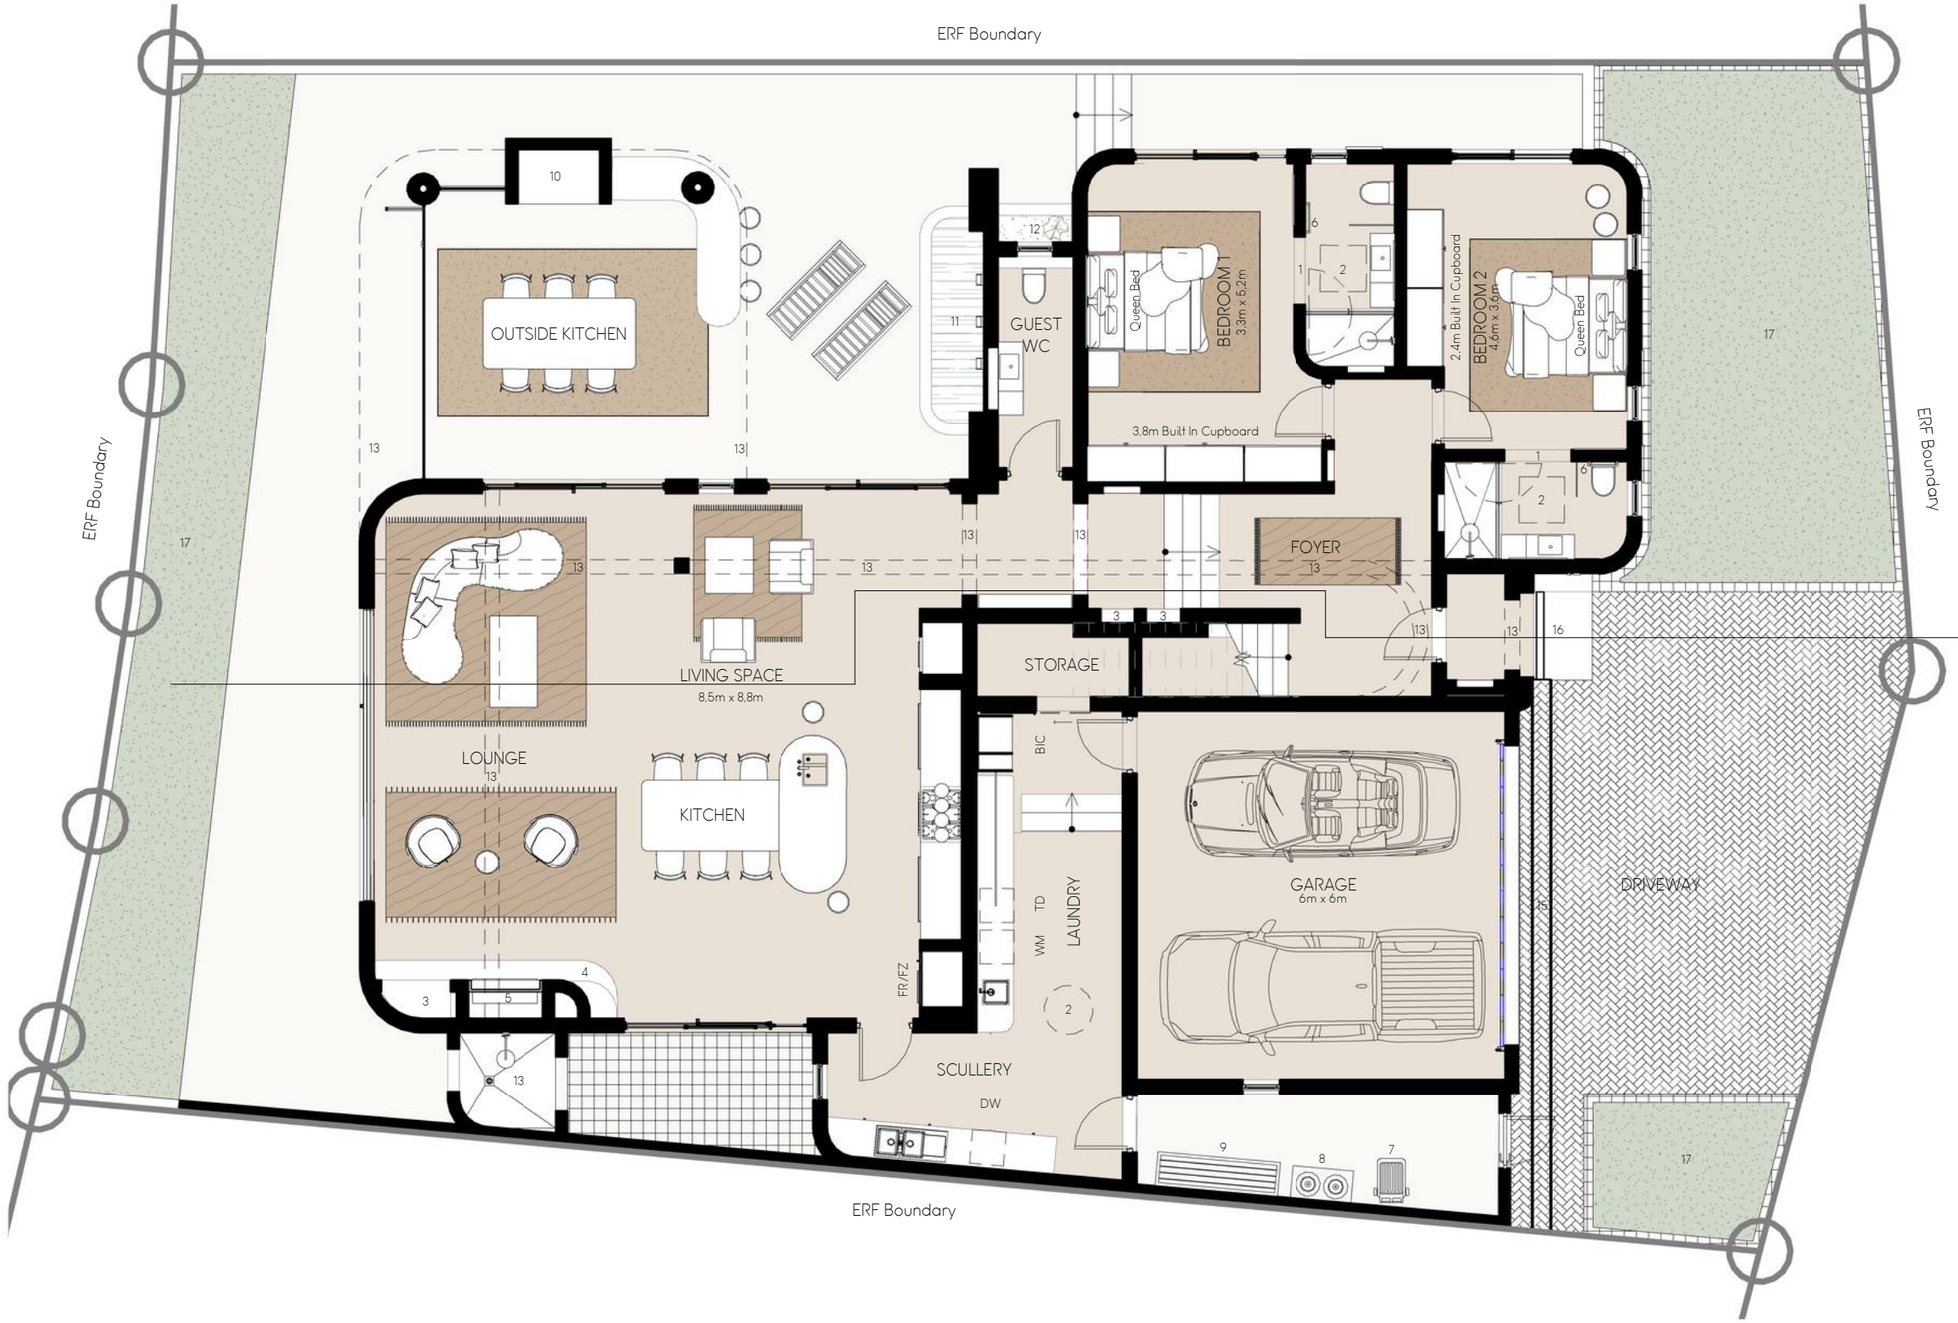


TYPE B3 | UNIT 17 — GROUND FLOOR — 1:100 | TOTAL AREA 244m²

0 1 2 5m

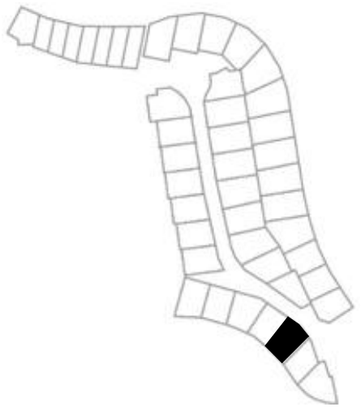


INTERNAL
1. Arch opening
2. Skylights (All Optional)
3. Shelving
4. Ledge
5. Gas Fireplace
6. Heated towel rails

EXTERNAL
7. Bin
8. Gas
9. Washing line
10. Braai
11. Water element(Optional)
12. Planters
13. Overhead structure
14. External shower
15. Driveway cut-off drain
16. ACO drain
17. Garden

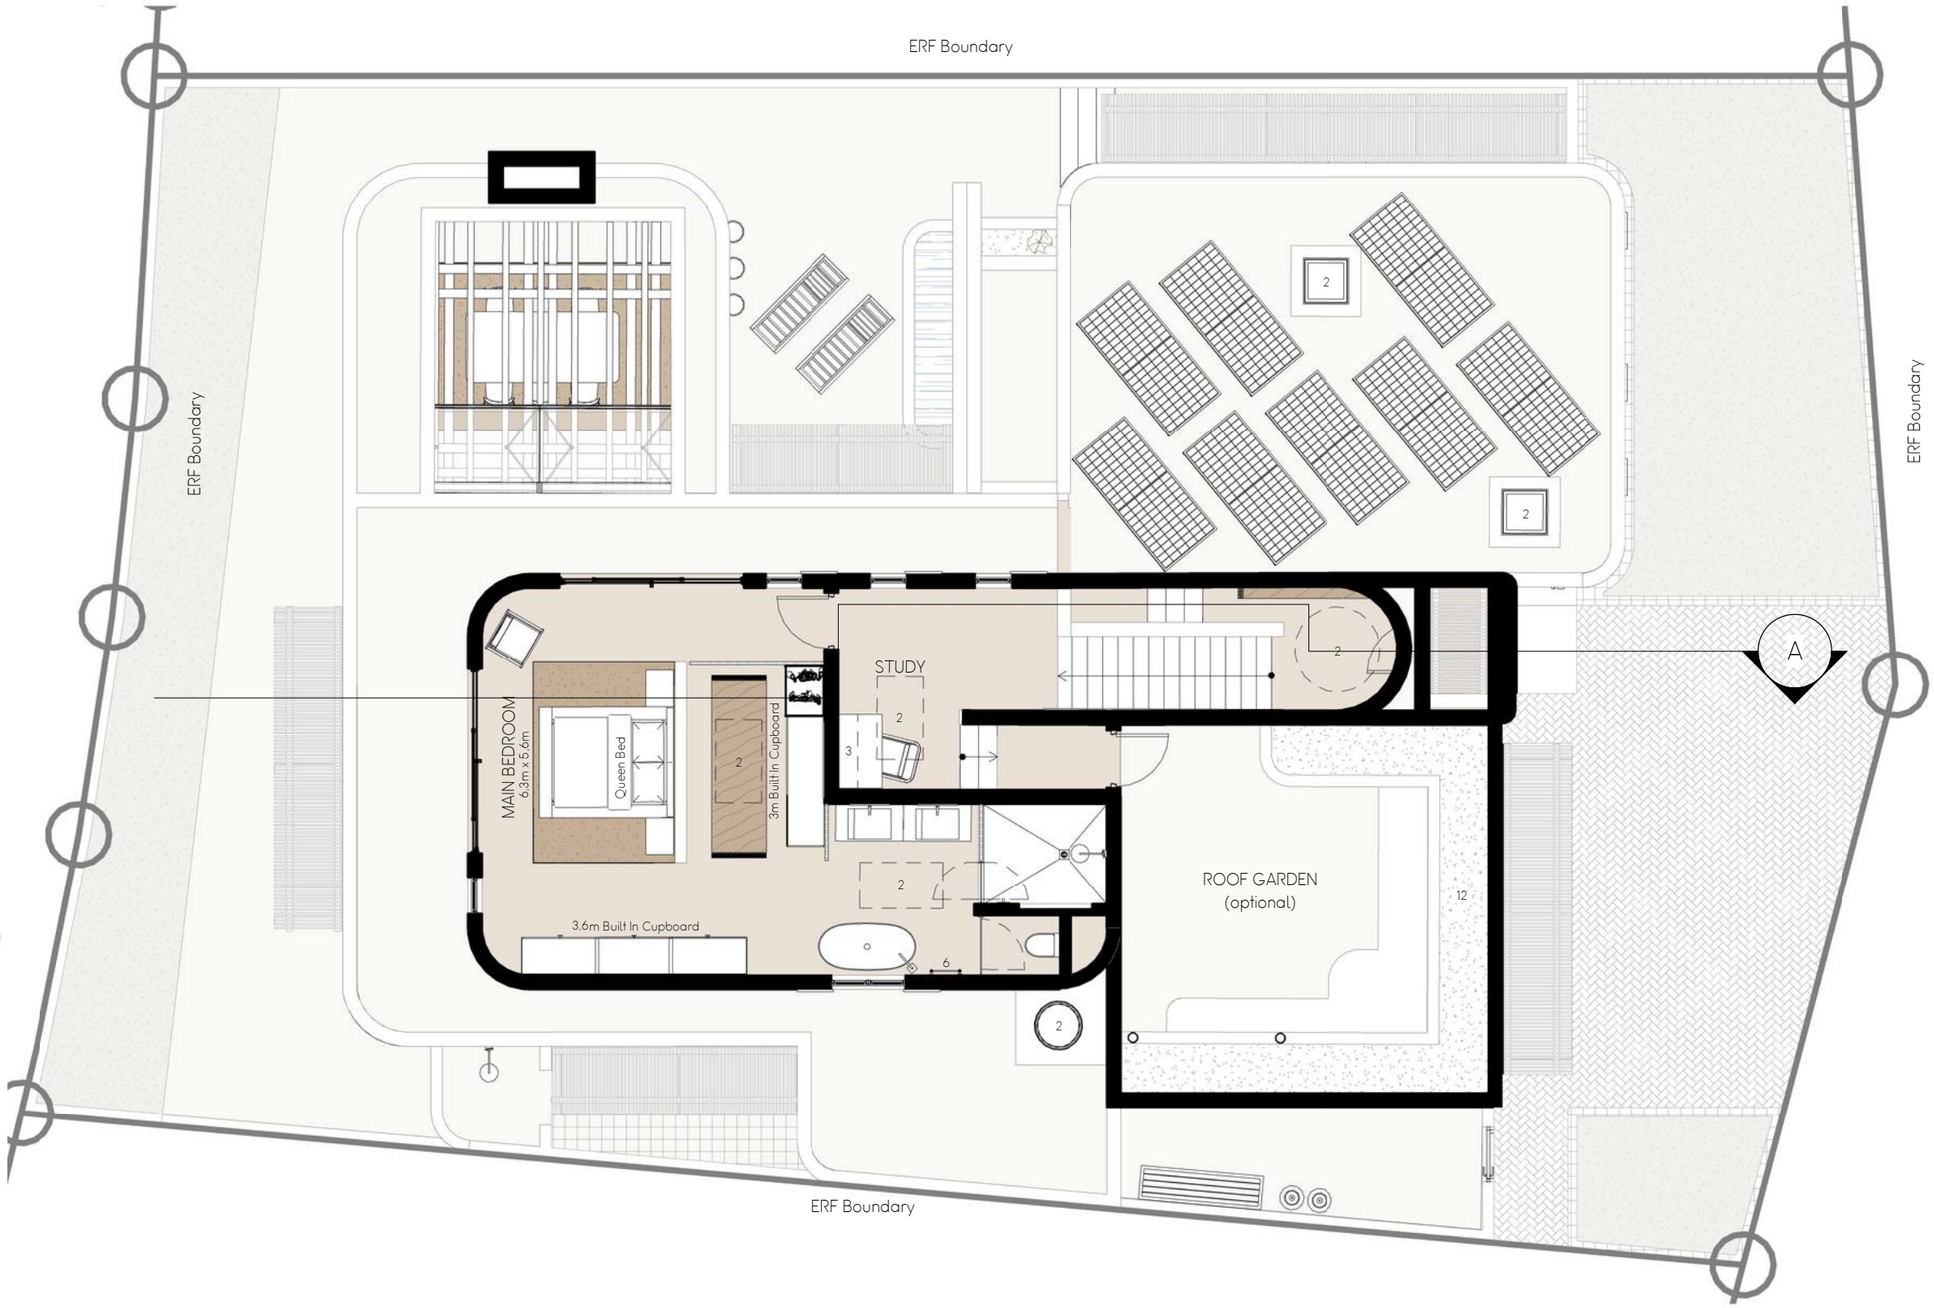


TYPE B3 | UNIT 17 — FIRST FLOOR — 1:100 | TOTAL AREA 77m²

0 1 2 5m

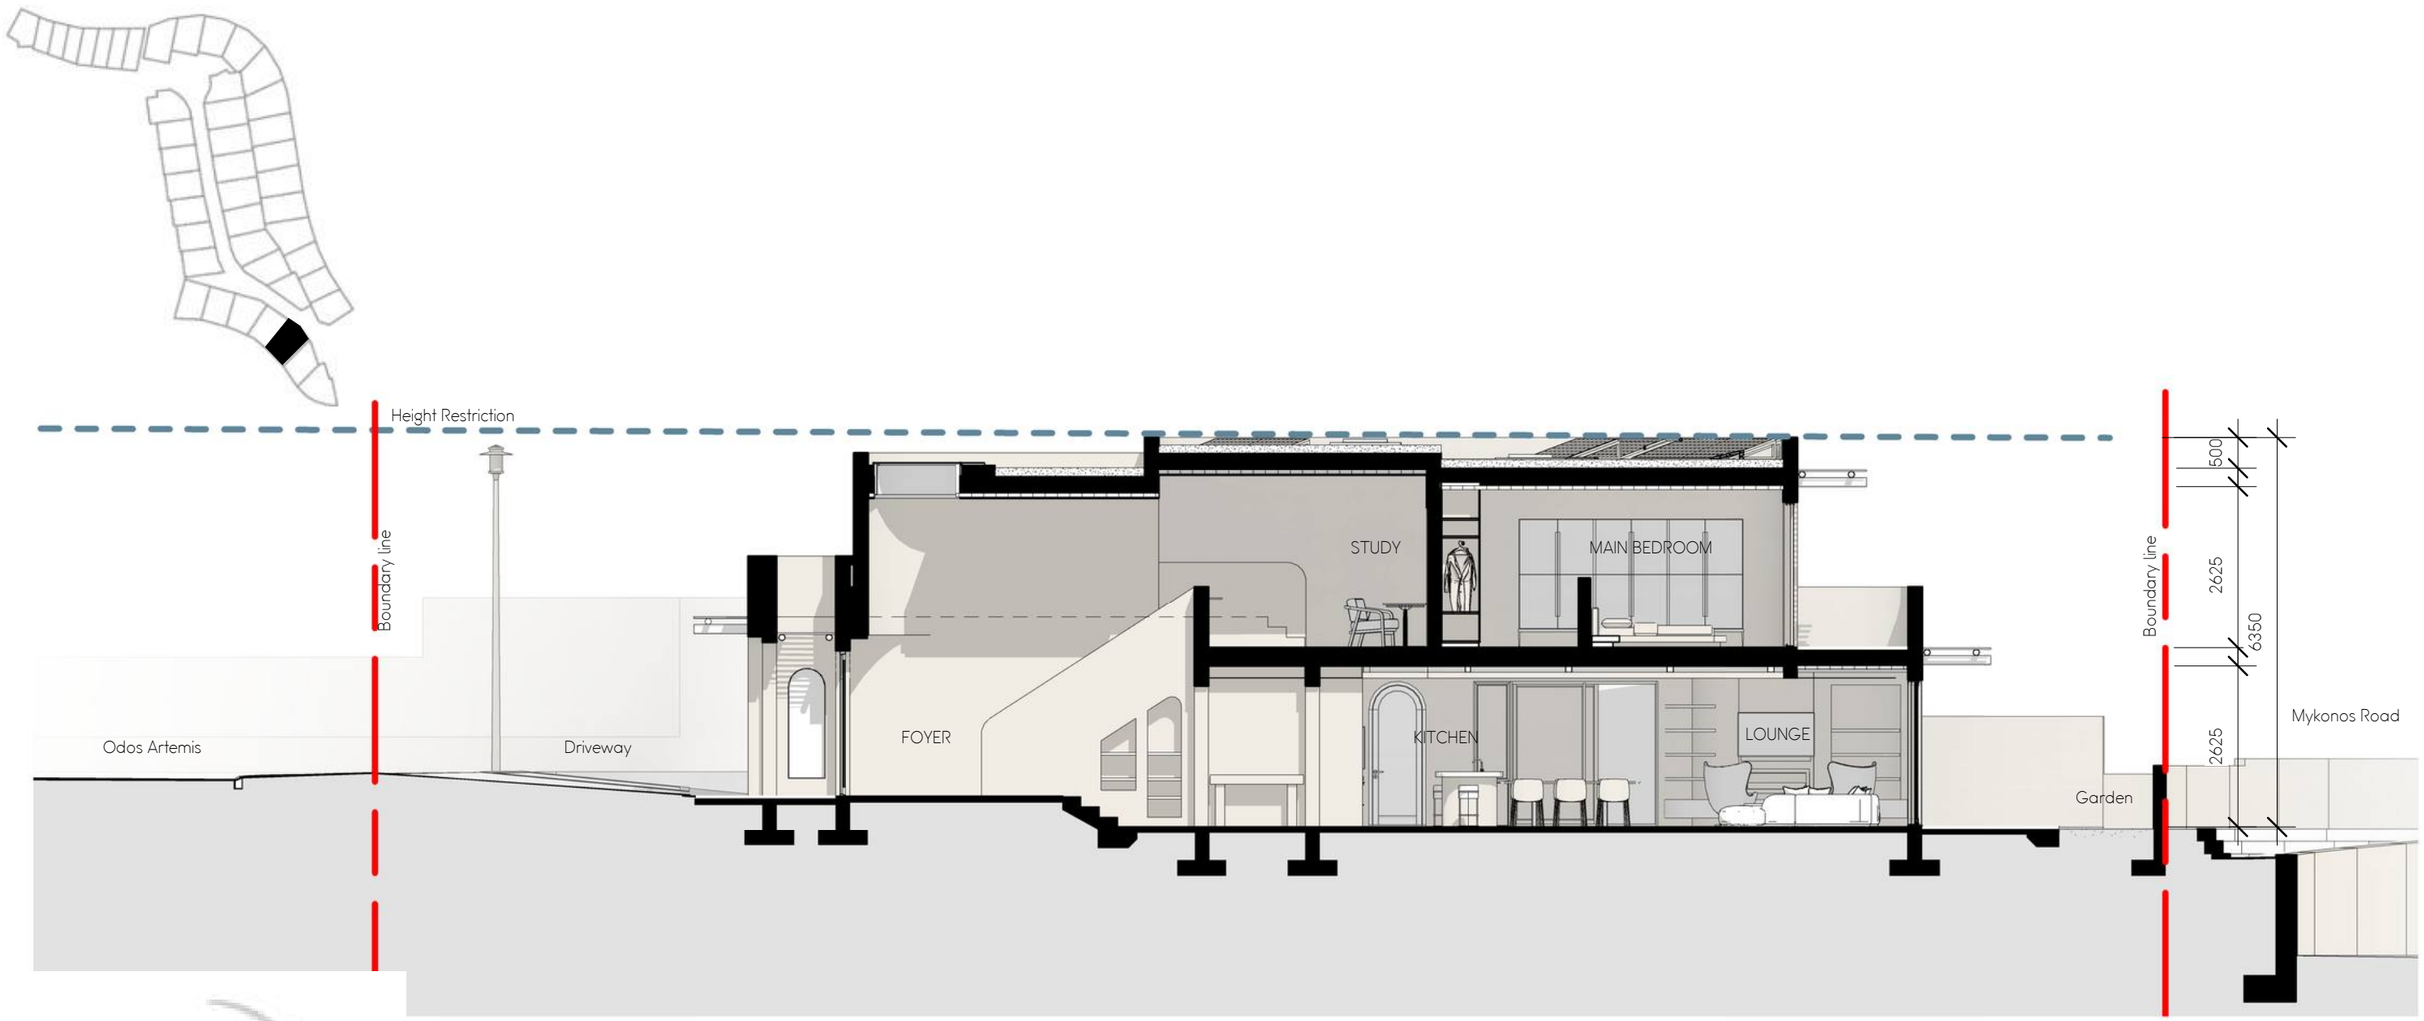


TYPE B3 | UNIT 17 — SECTIONS — 1 : 100

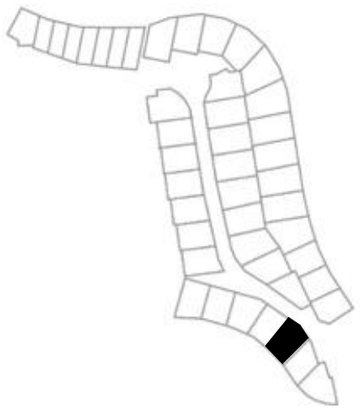




STREET ELEVATION

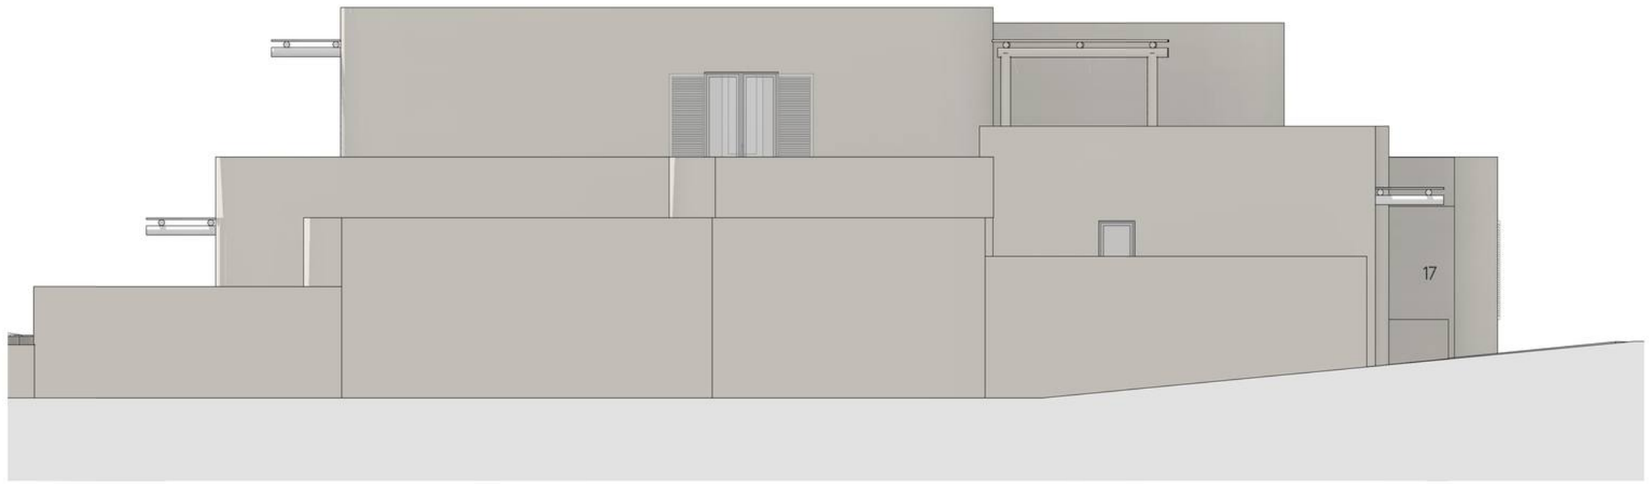

EAST ELEVATION

TYPE B3 | UNIT 17 — ELEVATIONS 1 — 1 : 100

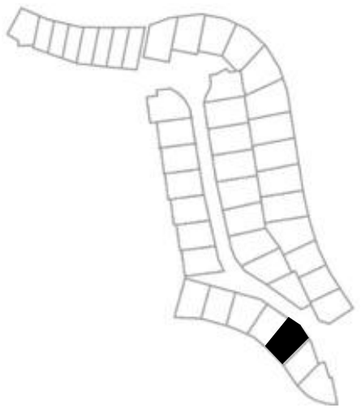



WEST FACING COURTYARD ELEVATION



REAR ELEVATION

TYPE B3 | UNIT 17 — ELEVATIONS 2 — 1 : 100