
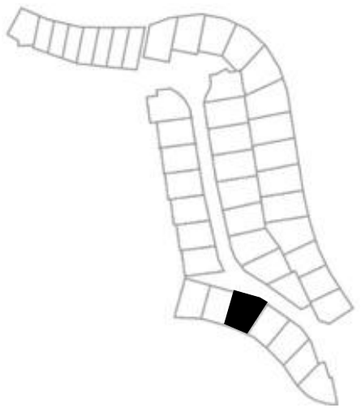


INTERNAL
1. Arch opening
2. Skylights (All optional)
3. Shelving
4. Ledge
5. Gas Fireplace
6. Heated towel rails


EXTERNAL
7. Bin
8. Gas
9. Washing line
10. Braai
11. Water element(Optional)
12. Planters
13. Overhead structure
14. Driveway cut-off drain
15. ACO drain
16. Garden

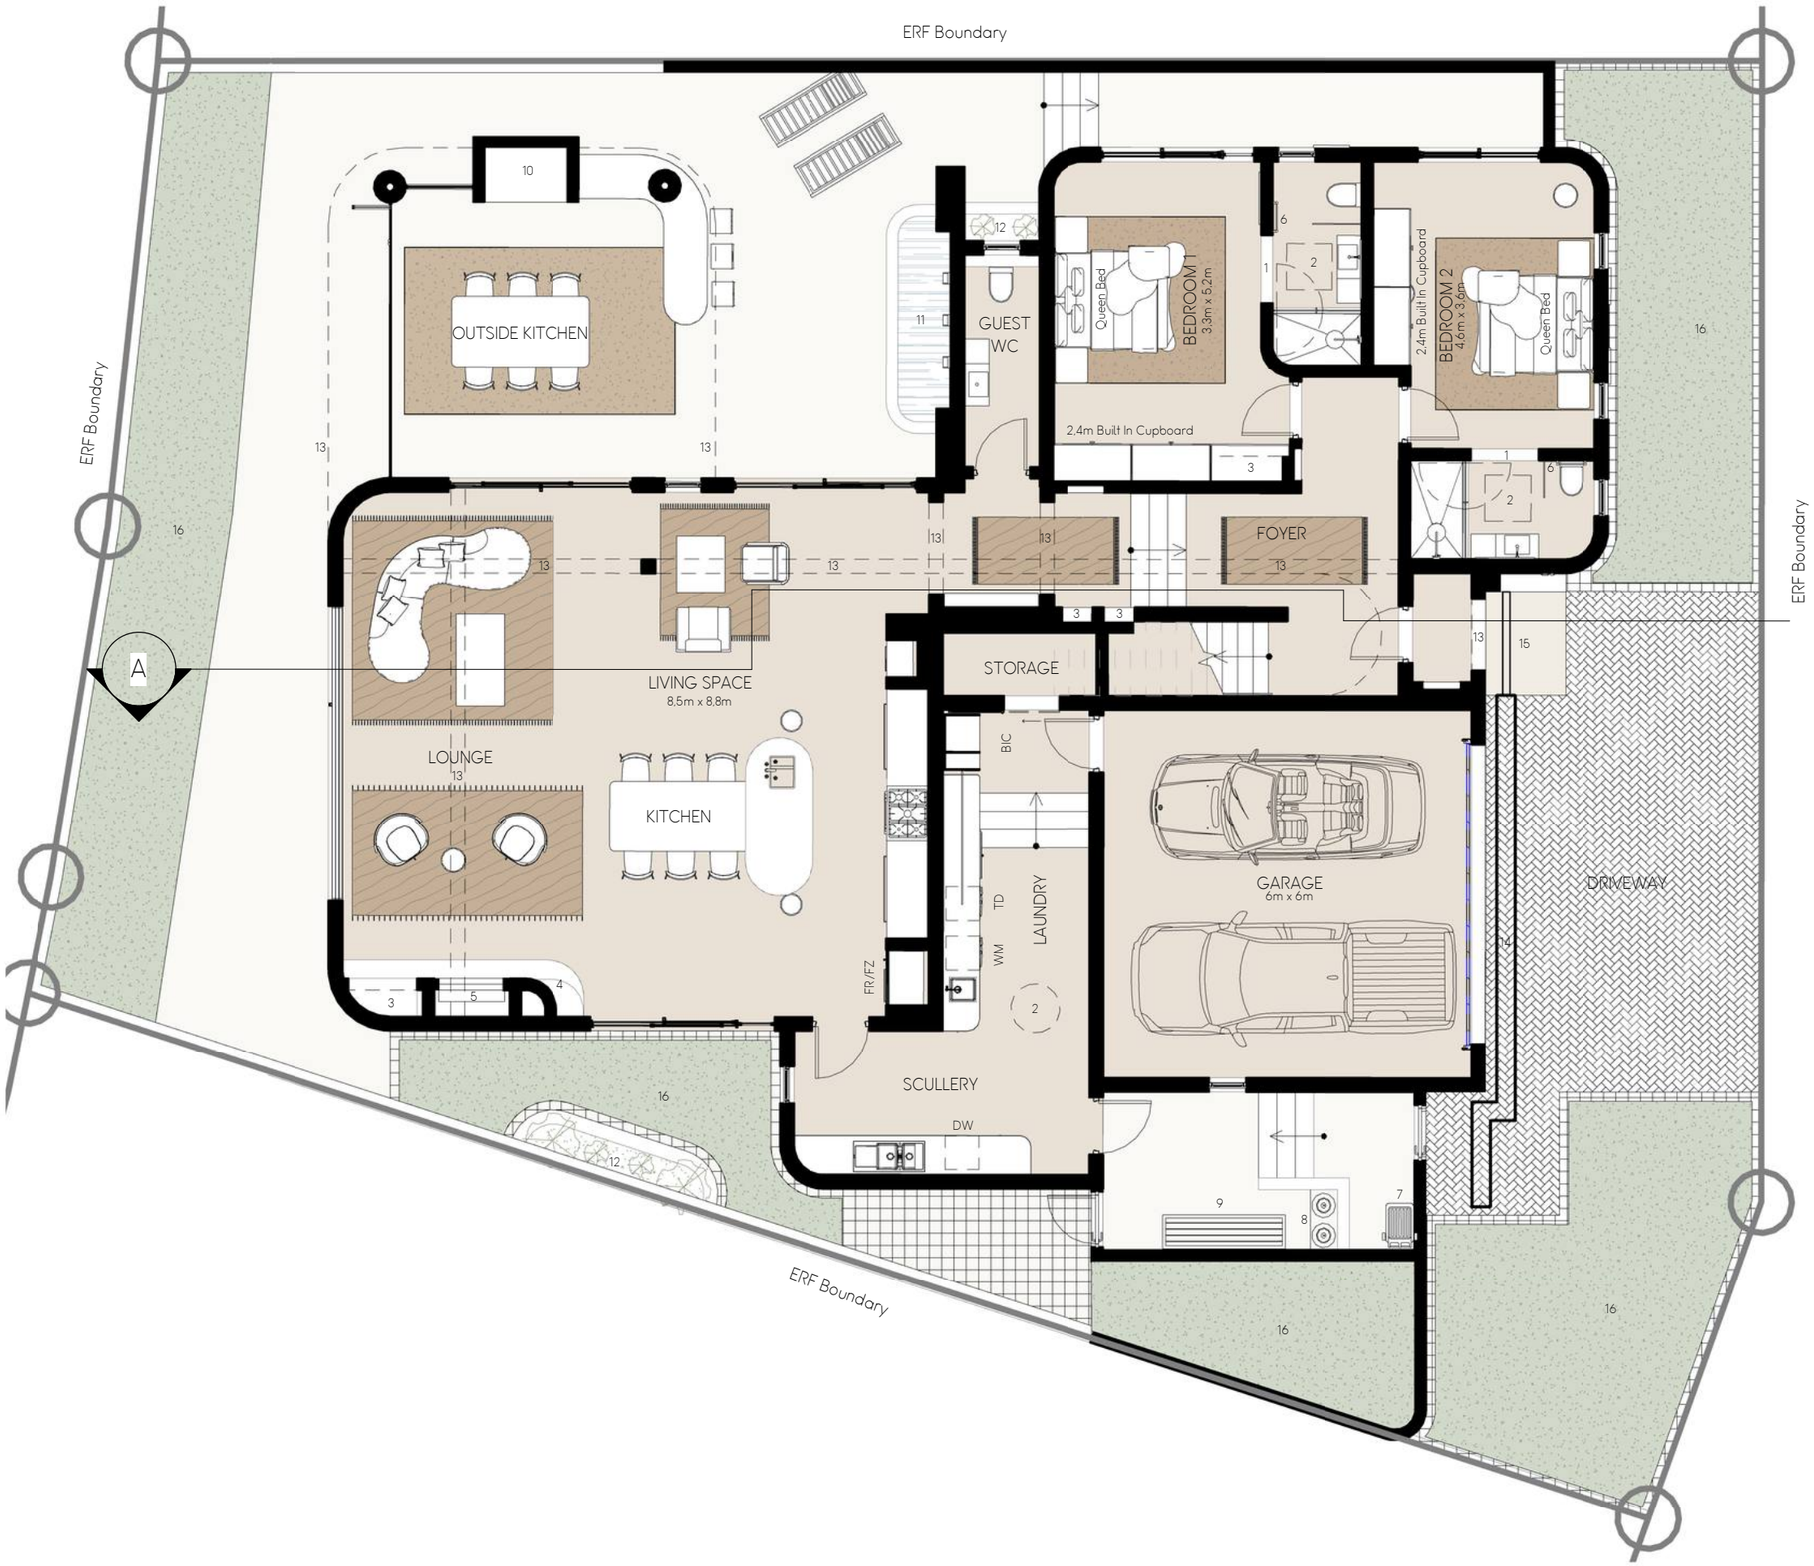

TYPE B3 | UNIT 21 — GROUND FLOOR — 1 : 100 | TOTAL AREA 244m²


0 1 2 5m

N

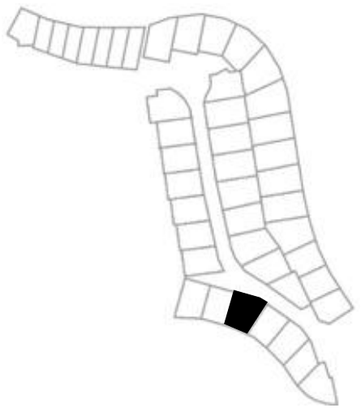

INTERNAL
1. Arch opening
2. Skylights (All optional)
3. Shelving
4. Ledge
5. Gas Fireplace
6. Heated towel rails

EXTERNAL
7. Bin
8. Gas
9. Washing line
10. Braai
11. Water element(Optional)
12. Planters
13. Overhead structure
14. Driveway cut-off drain
15. ACO drain
16. Garden

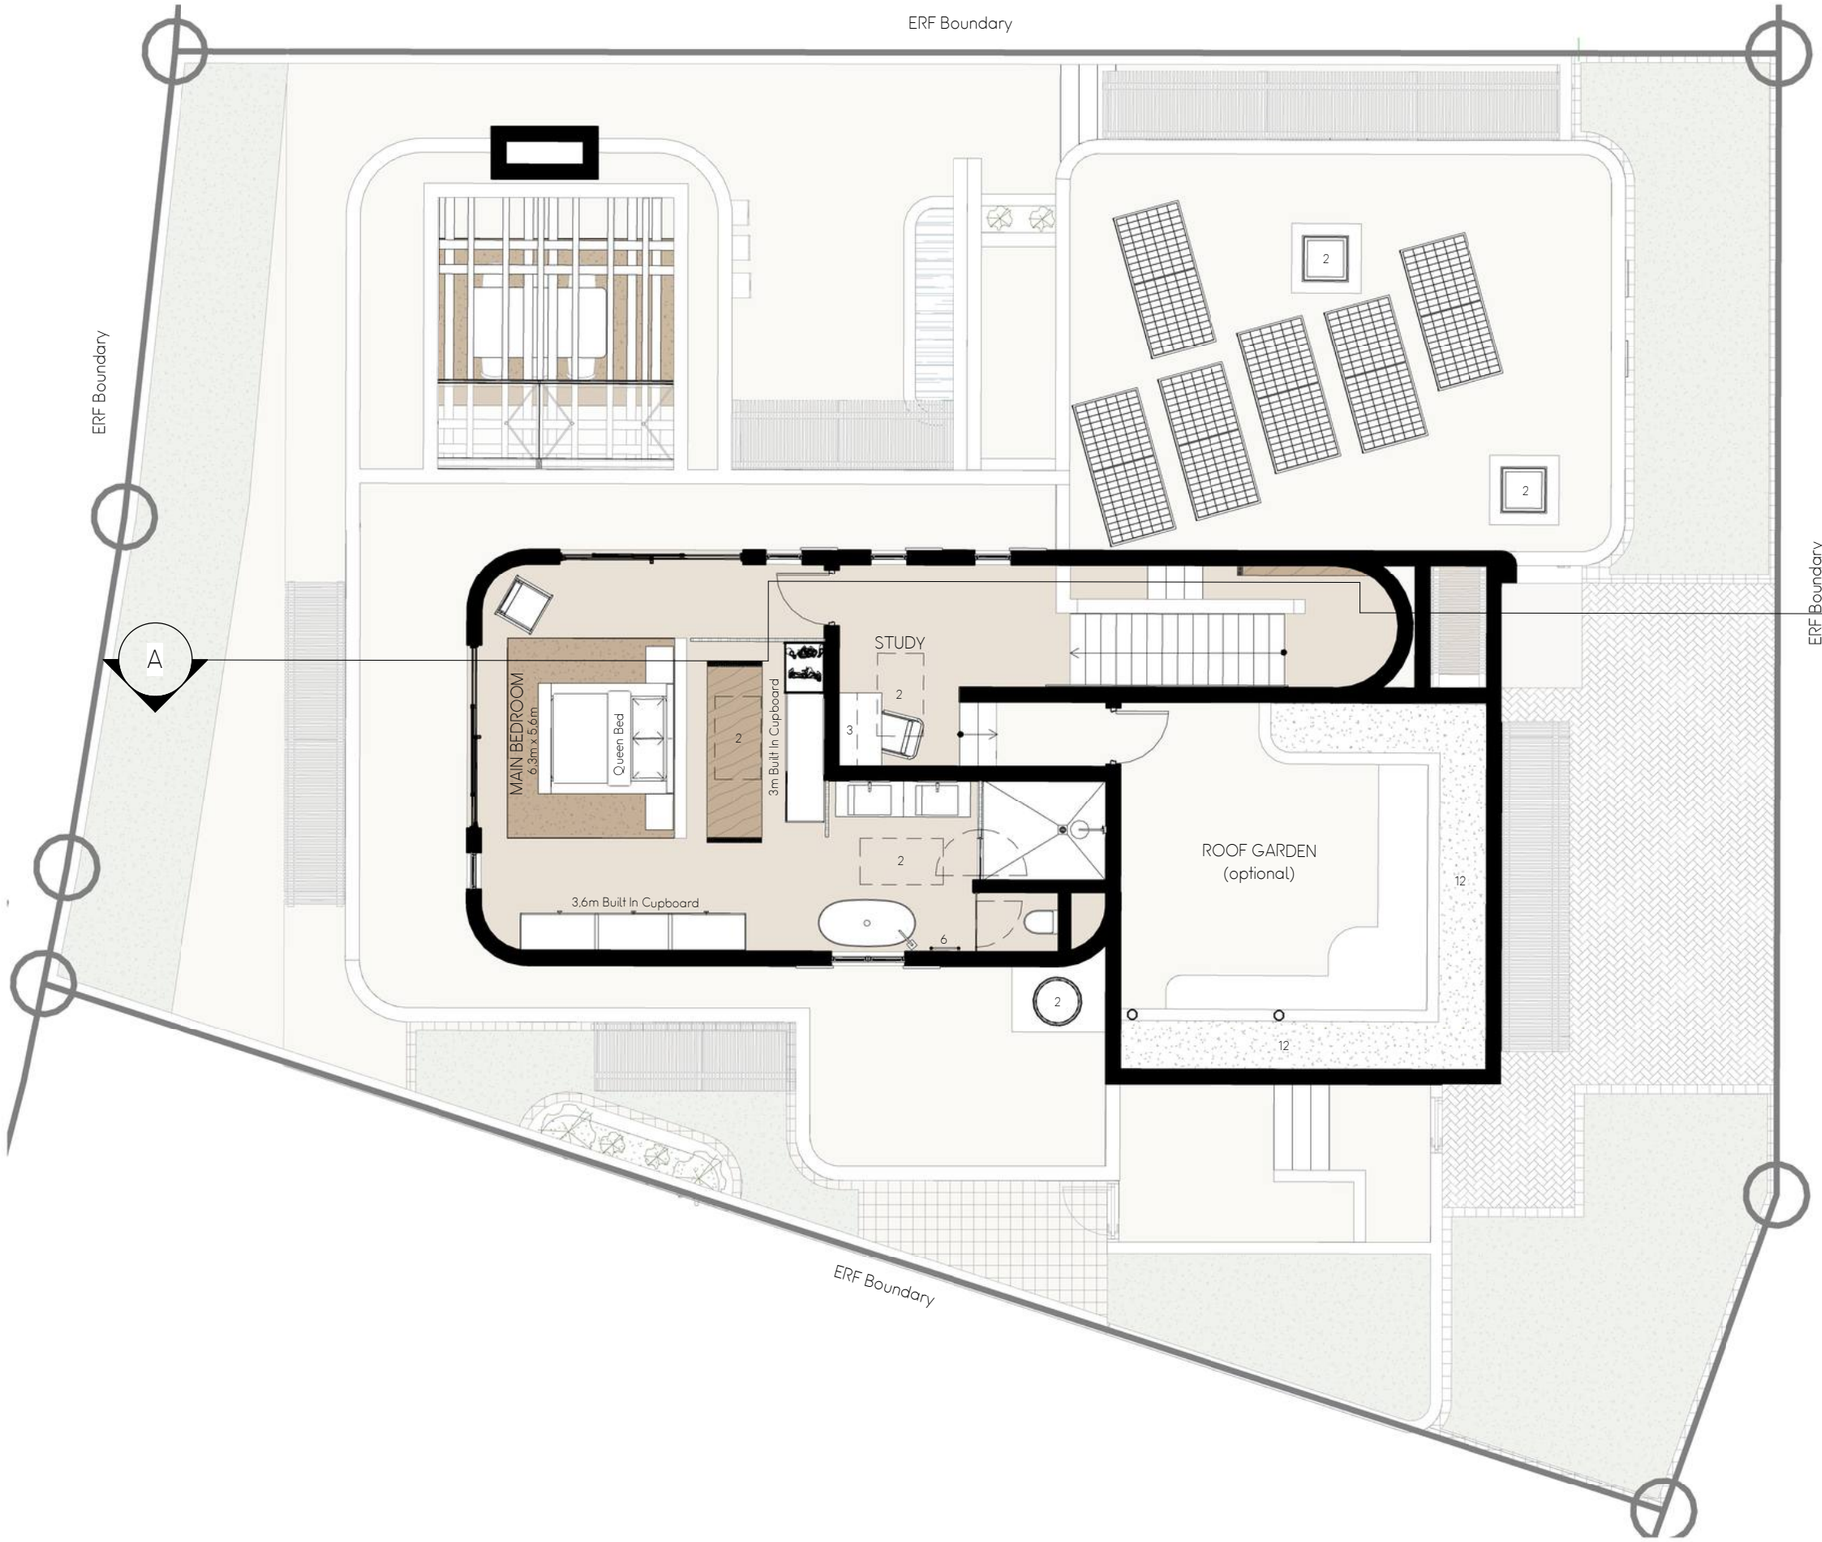





TYPE B3 | UNIT 21 — FIRST FLOOR — 1 : 100 | TOTAL AREA 83m²


0 1 2 5m


N

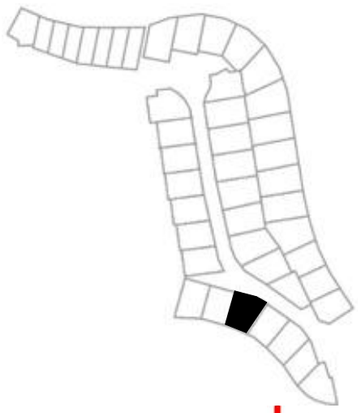

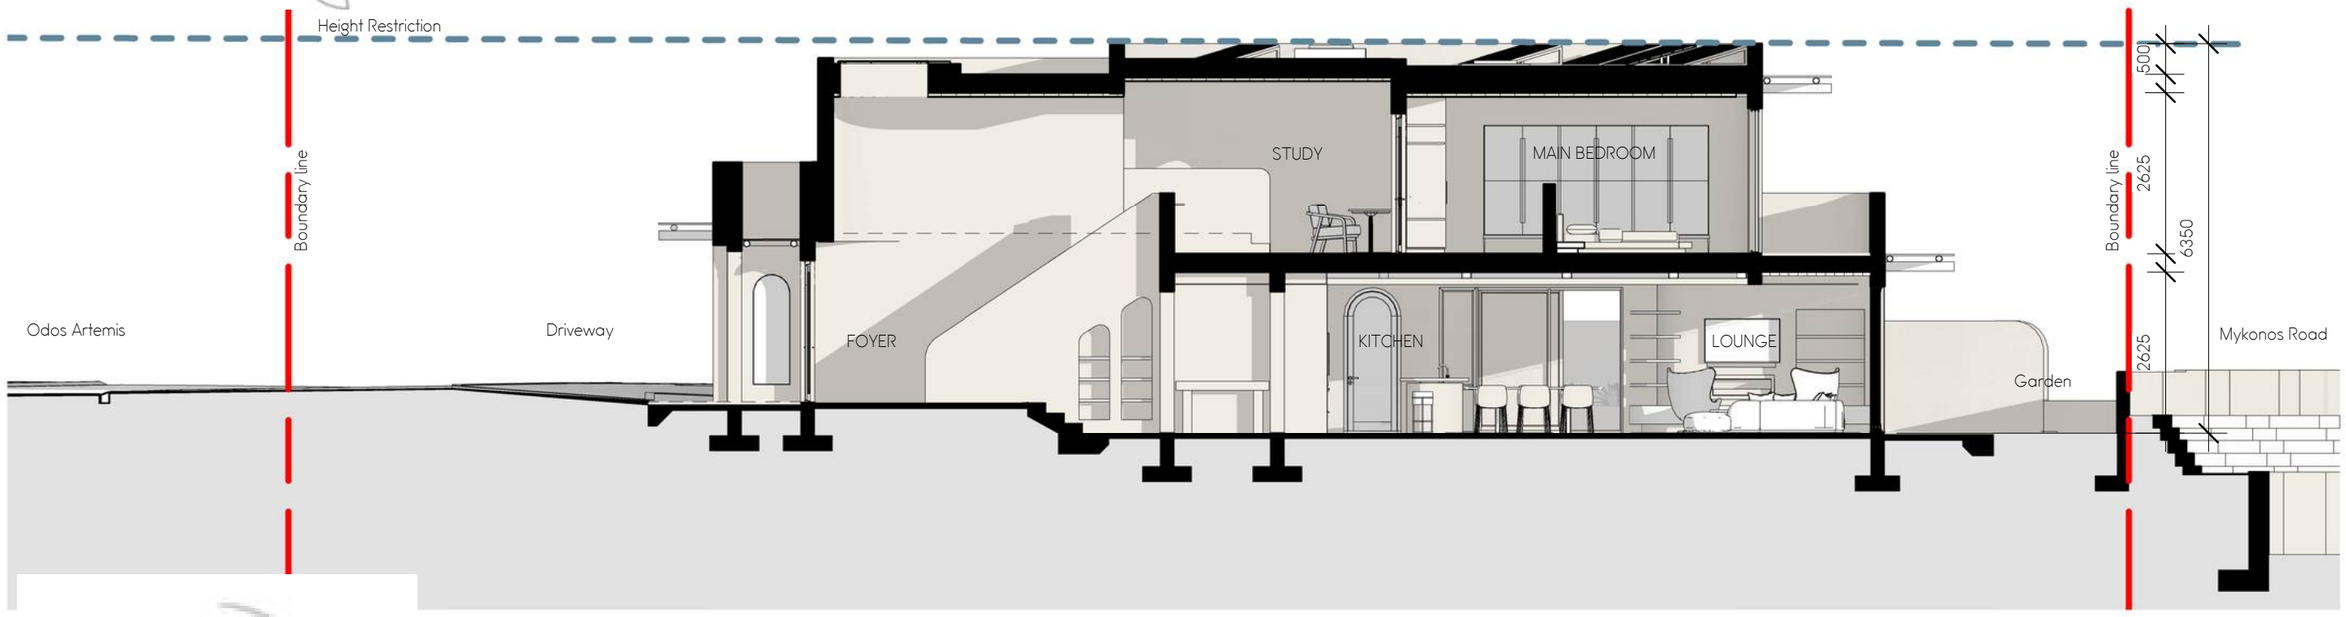

TYPE B3 | UNIT 21 — SECTIONS — 1 : 100

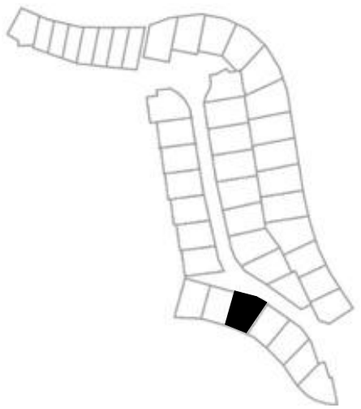

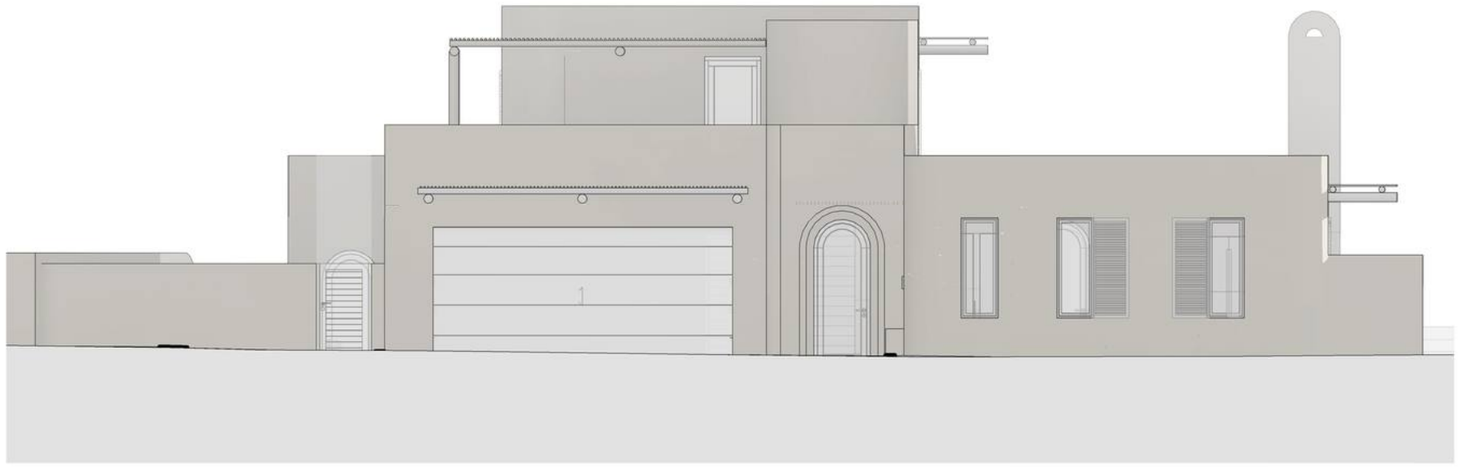


STREET ELEVATION



EAST ELEVATION

TYPE B3 | UNIT 21 — ELEVATIONS 1 — 1 : 100

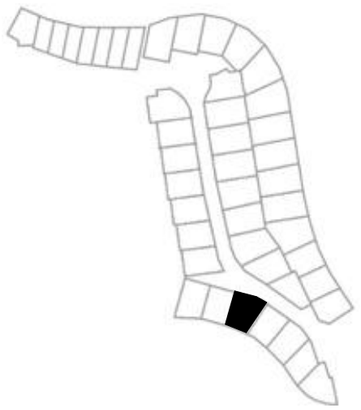



WEST FACING COURTYARD ELEVATION



REAR ELEVATION

TYPE B3 | UNIT 21 — ELEVATIONS 2 — 1 : 100