
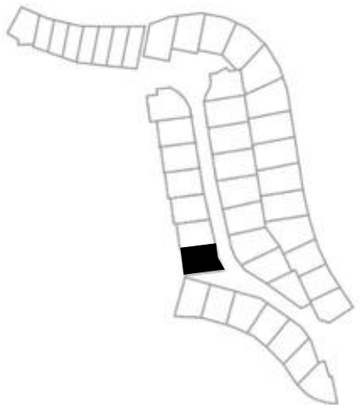


INTERNAL
1. Arch opening
2. Skylights optional
2.1 Skylight compulsory
3. Shelving
4. Ledge
5. Gas Fireplace
6. Heated towel rails


EXTERNAL
7. Bin
8. Gas
9. Washing line
10.External shower
11. Pool Pump
12. Braai
13. Pool (Optional)
14. Planters
15.Overhead structure
16. Garden
17. Driveway cut-off drain
18. ACO drain

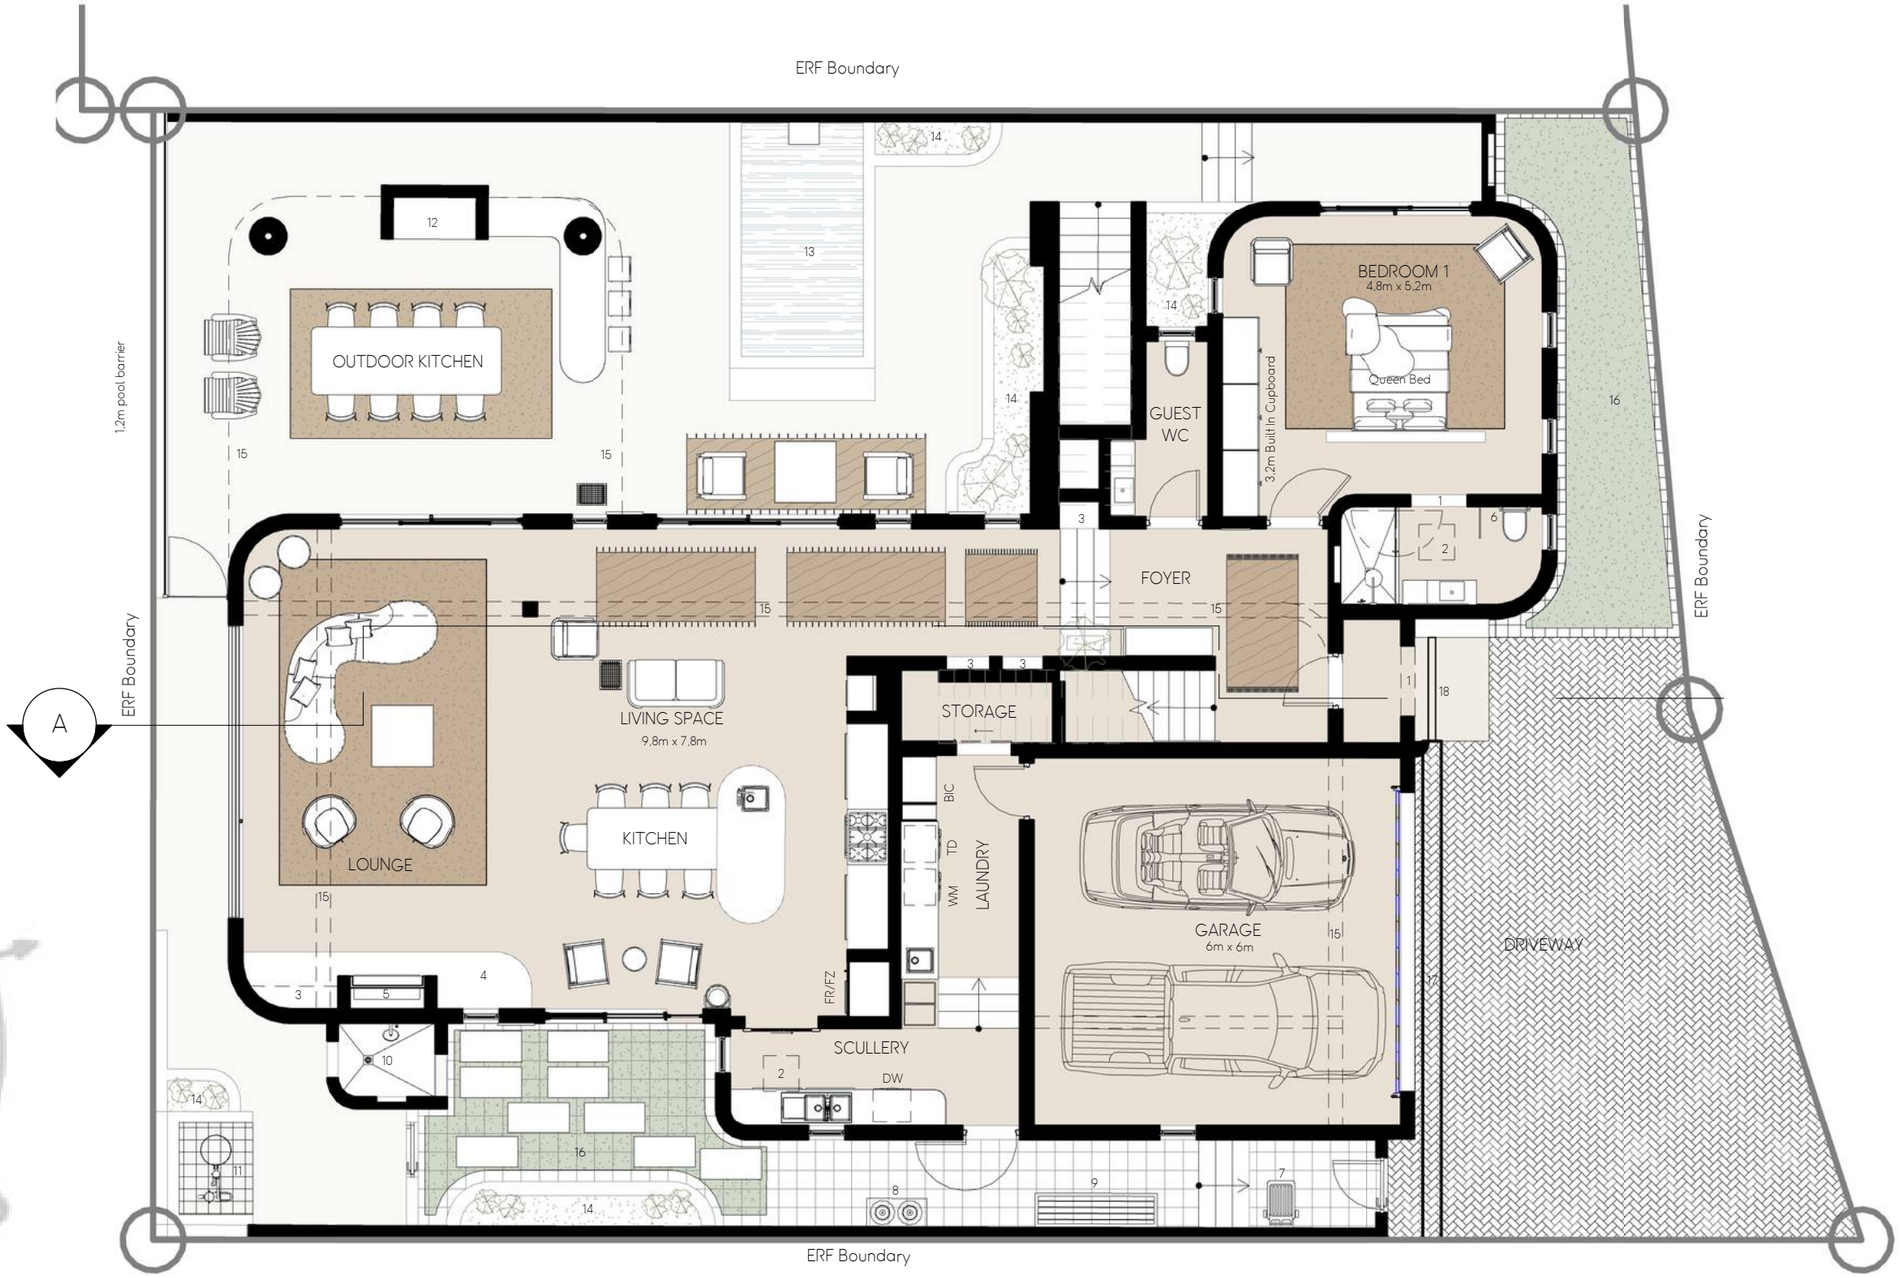

TYPE D3 | UNIT 25 — GROUND FLOOR — 1:100 | TOTAL AREA 217m²


0 1 2 5m

N

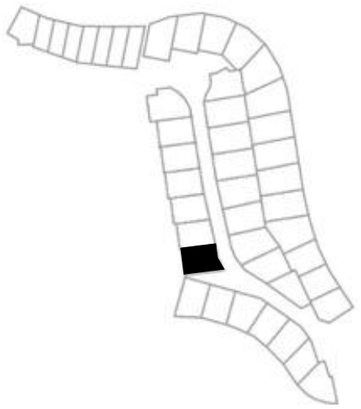

INTERNAL
1. Arch opening
2. Skylights optional
2.1 Skylight compulsory
3. Shelving
4. Ledge
5. Gas Fireplace
6. Heated towel rails


EXTERNAL
7. Bin
8. Gas
9. Washing line
10.External shower
11. Pool Pump
12. Braai
13. Pool (Optional)
14. Planters
15.Overhead structure
16. Garden
17. Driveway cut-off drain
18. ACO drain

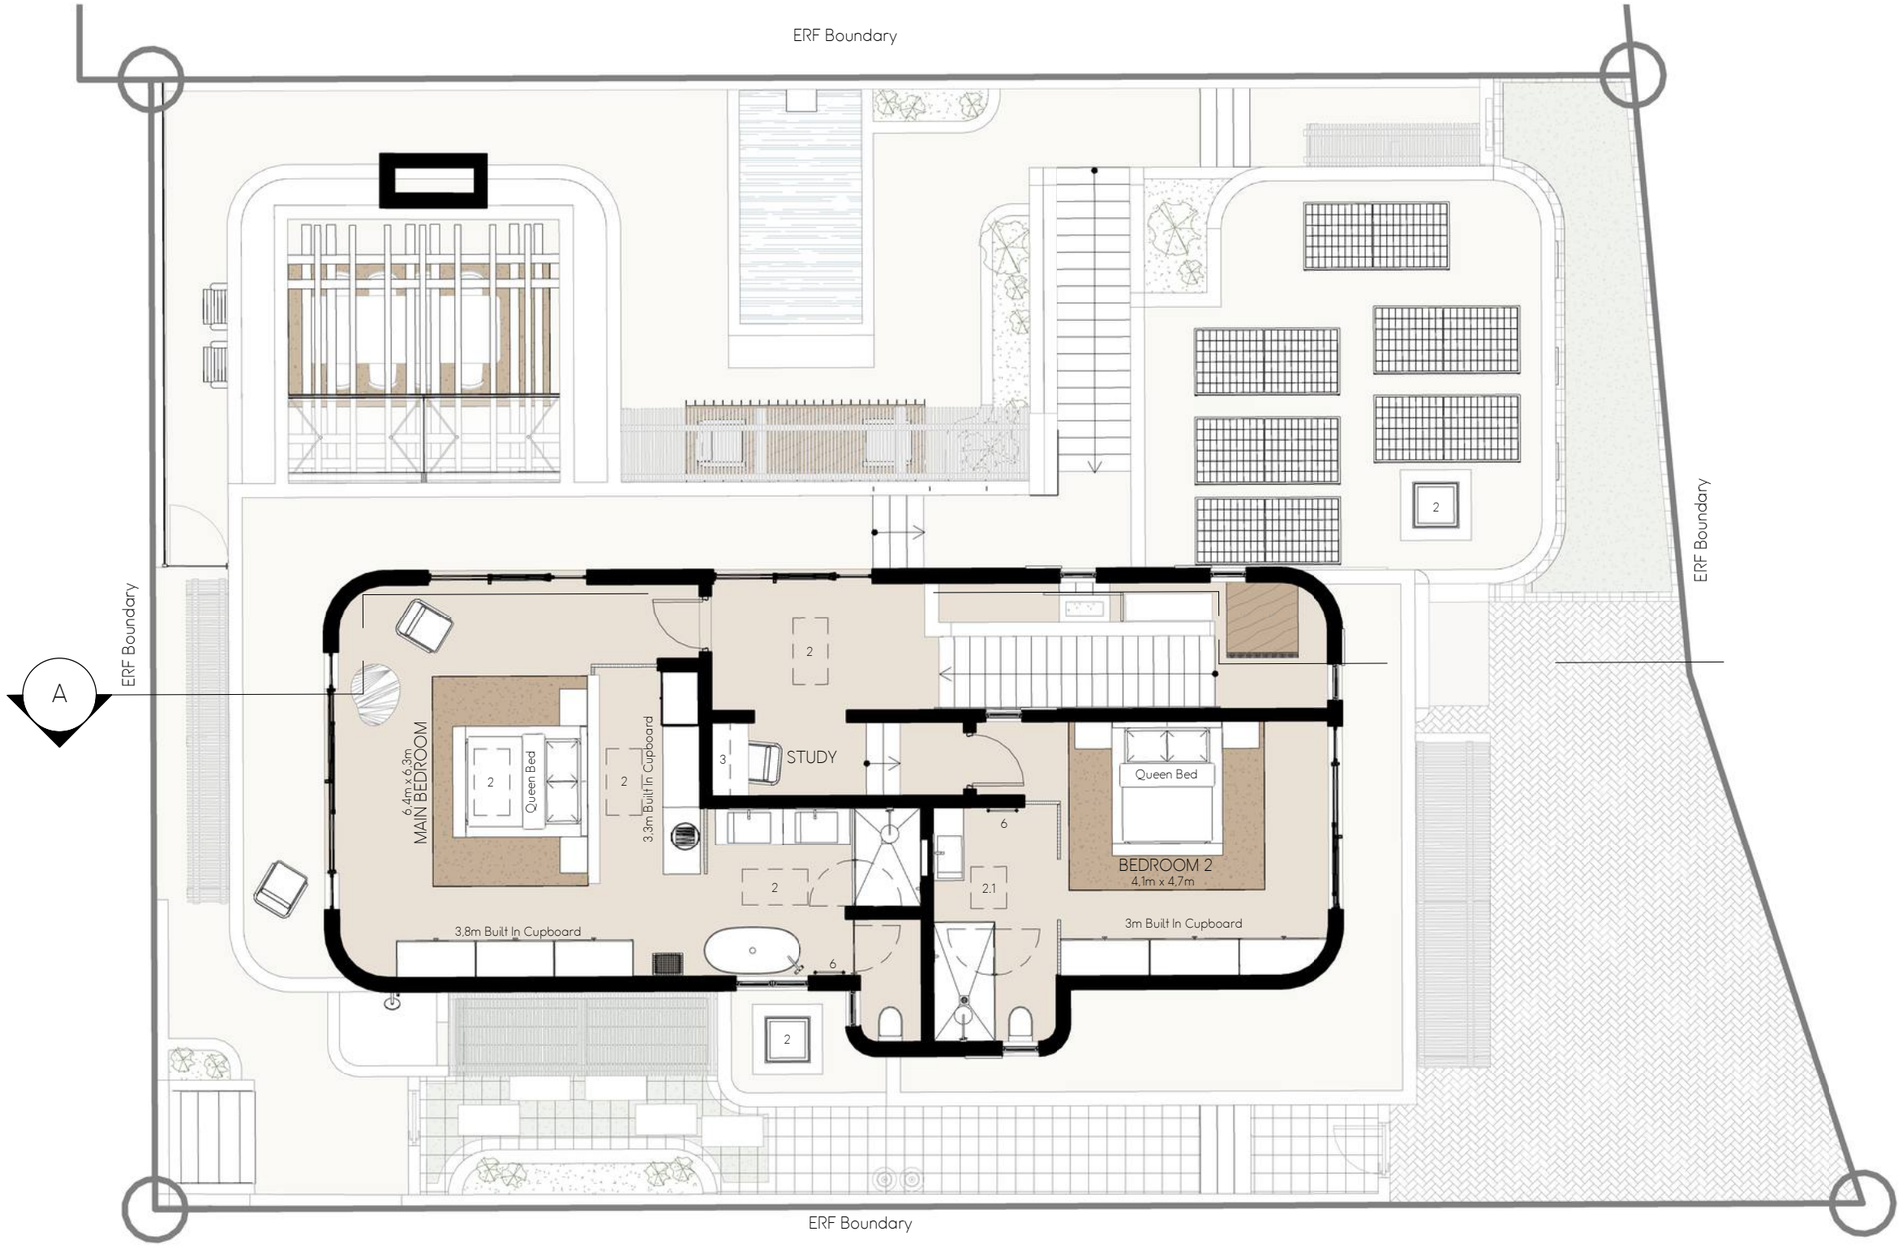


TYPE D3 | UNIT 25 — FIRST FLOOR — 1:100 | TOTAL AREA 117m²

0 1 2 5m

N

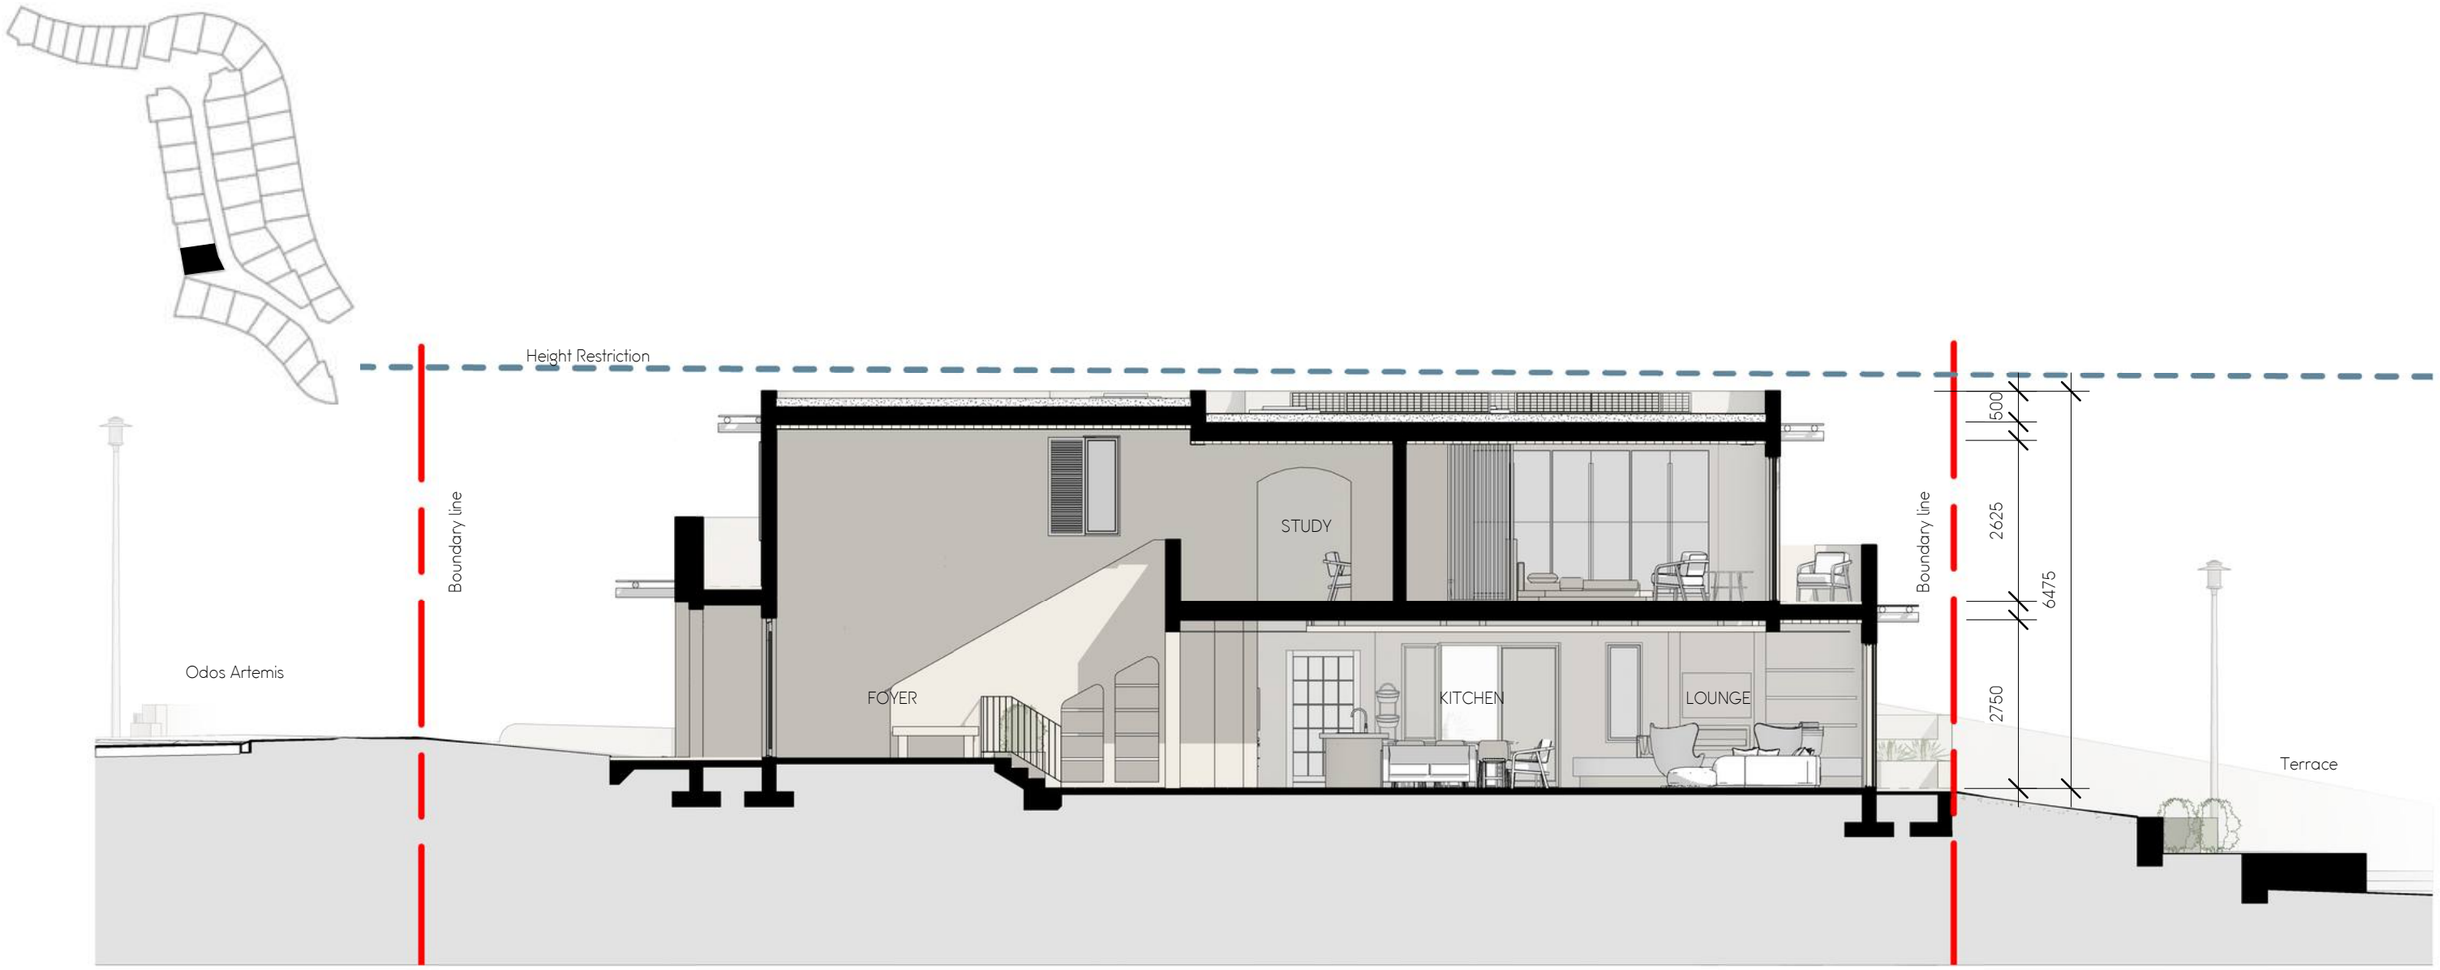

TYPE D3 | UNIT 25 — SECTION — 1 : 100

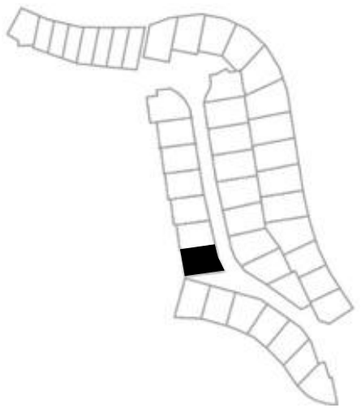




STREET ELEVATIONS




SOUTH ELEVATION

TYPE D3 | UNIT 25 — ELEVATIONS 1 — 1 : 100

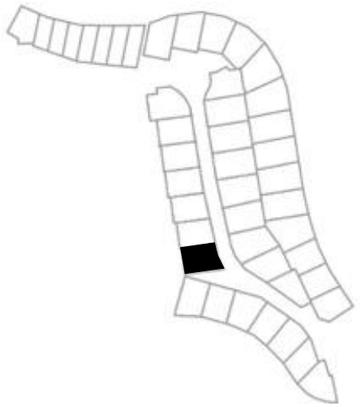



NORTH FACING COURTYARD ELEVATION

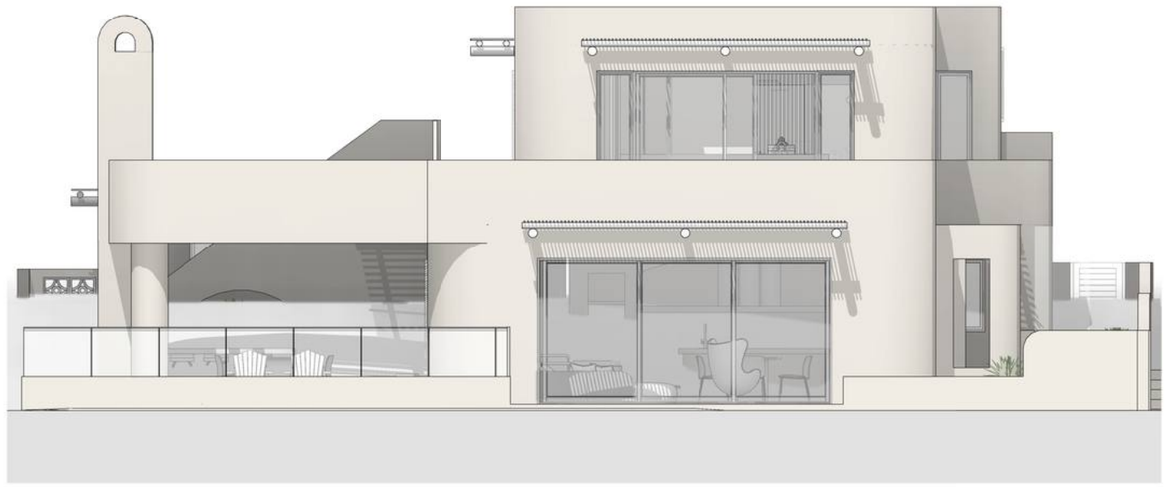

REAR ELEVATION

TYPE D3 | UNIT 25 — ELEVATIONS 2 — 1 : 100