
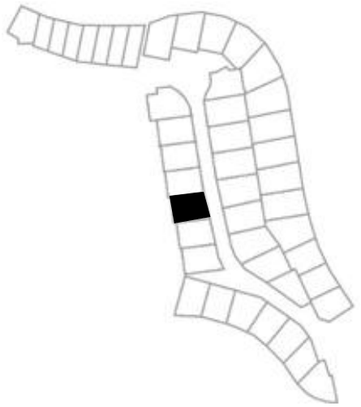


INTERNAL
1. Arch opening
2. Skylights ( Optional)
2.1 Skylights (Compulsory)
3. Shelving
4. Ledge
5. Gas Fireplace
6. Heated towel rails


EXTERNAL
7. Bin
8. Gas
9. Washing line
10.External shower
11. Pool Pump
12. Braai
13. Pool ( Optional)
14. Planters
15.Overhead structure
16. Garden
17. Driveway cut-off drain
18. ACO drain

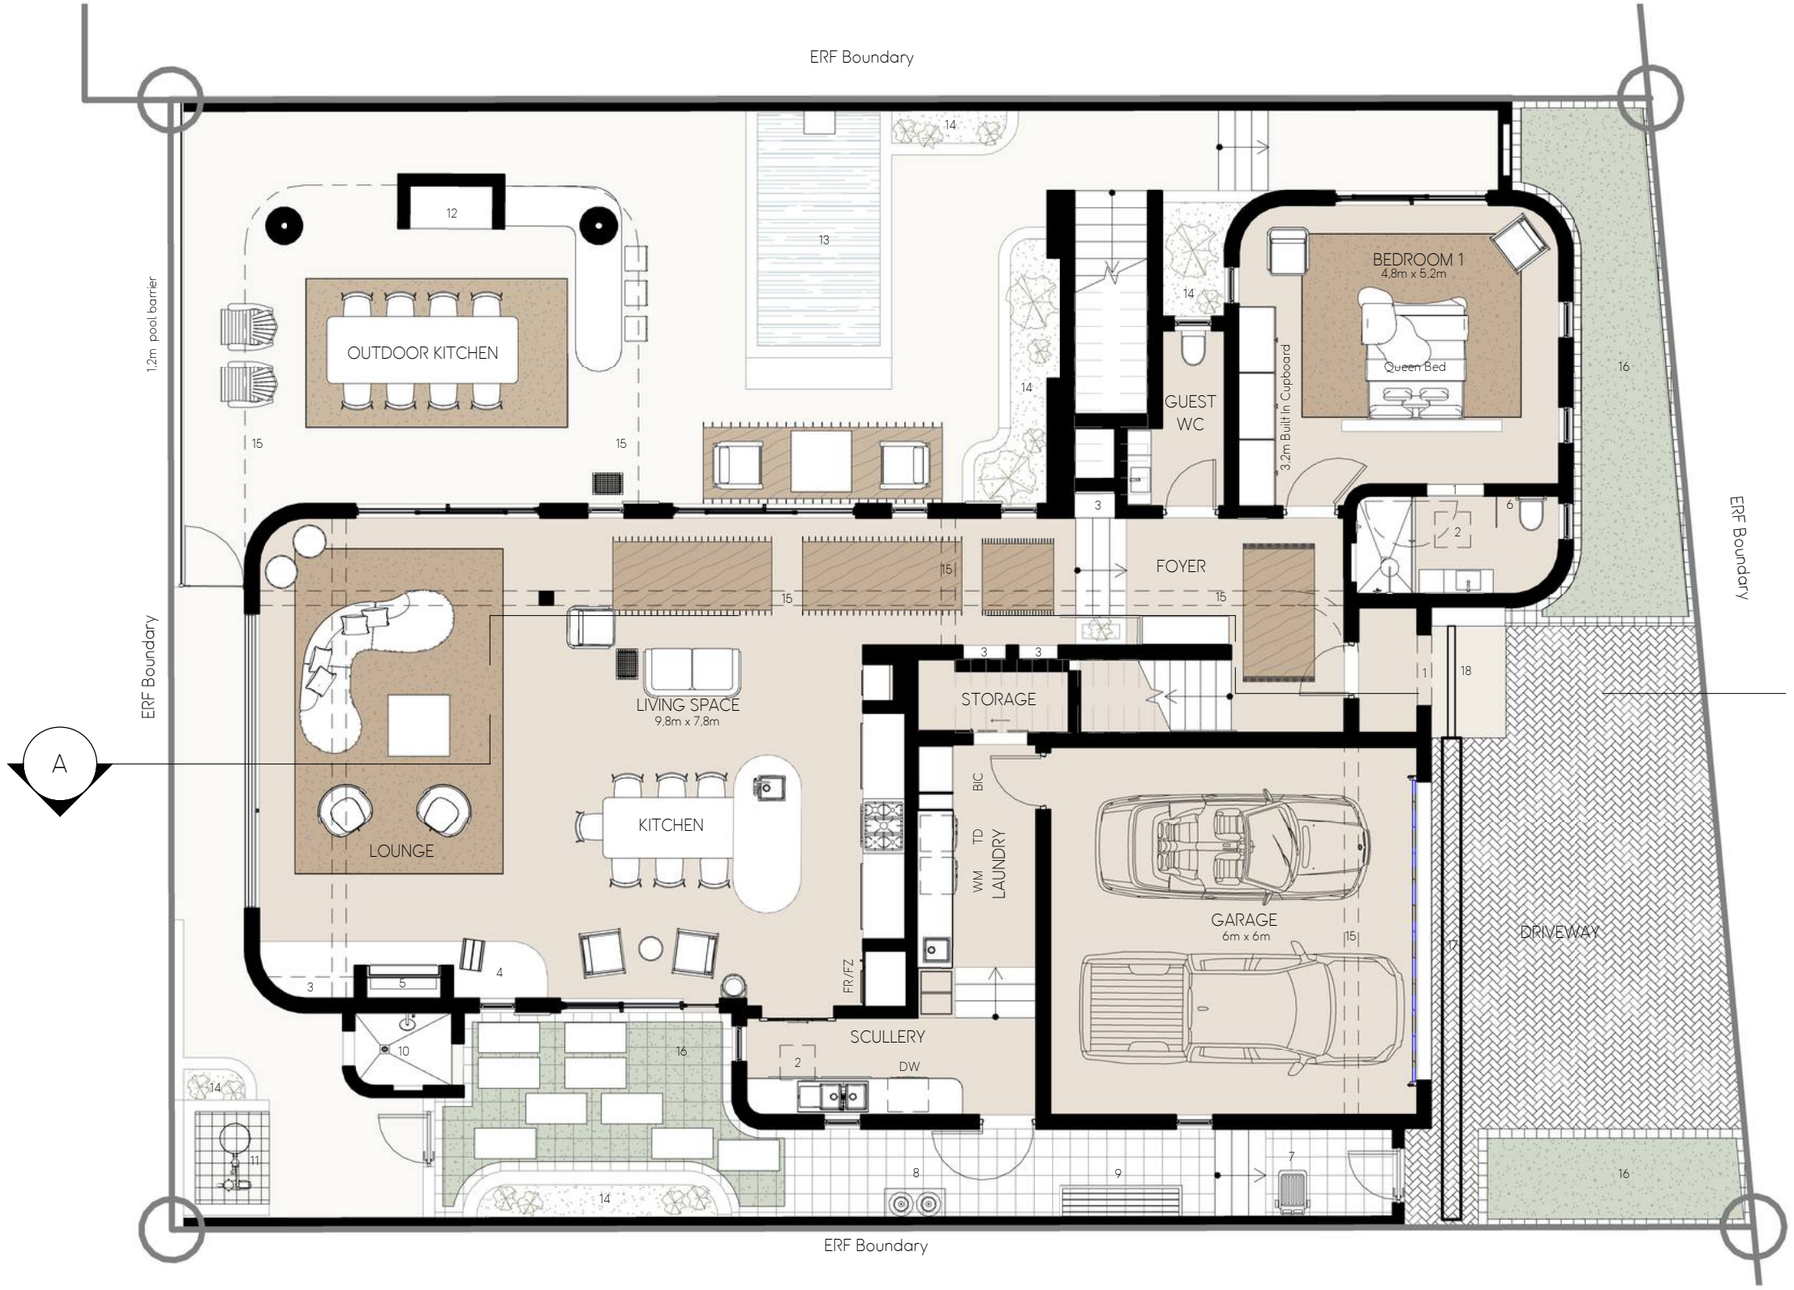


TYPE D3 | UNIT 29 — GROUND FLOOR — 1:100 | TOTAL AREA 216m²


0 1 2 5m

N

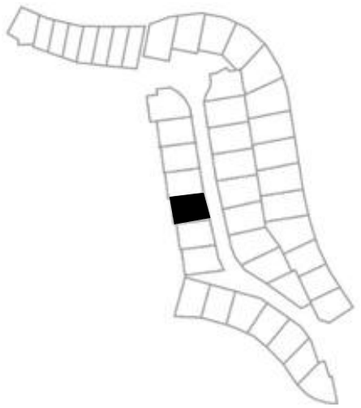

INTERNAL
1. Arch opening
2. Skylights ( Optional)
2.1 Skylights (Compulsory)
3. Shelving
4. Ledge
5. Gas Fireplace
6. Heated towel rails


EXTERNAL
7. Bin
8. Gas
9. Washing line
10.External shower
11. Pool Pump
12. Braai
13. Pool ( Optional)
14. Planters
15.Overhead structure
16. Garden
17. Driveway cut-off drain
18. ACO drain

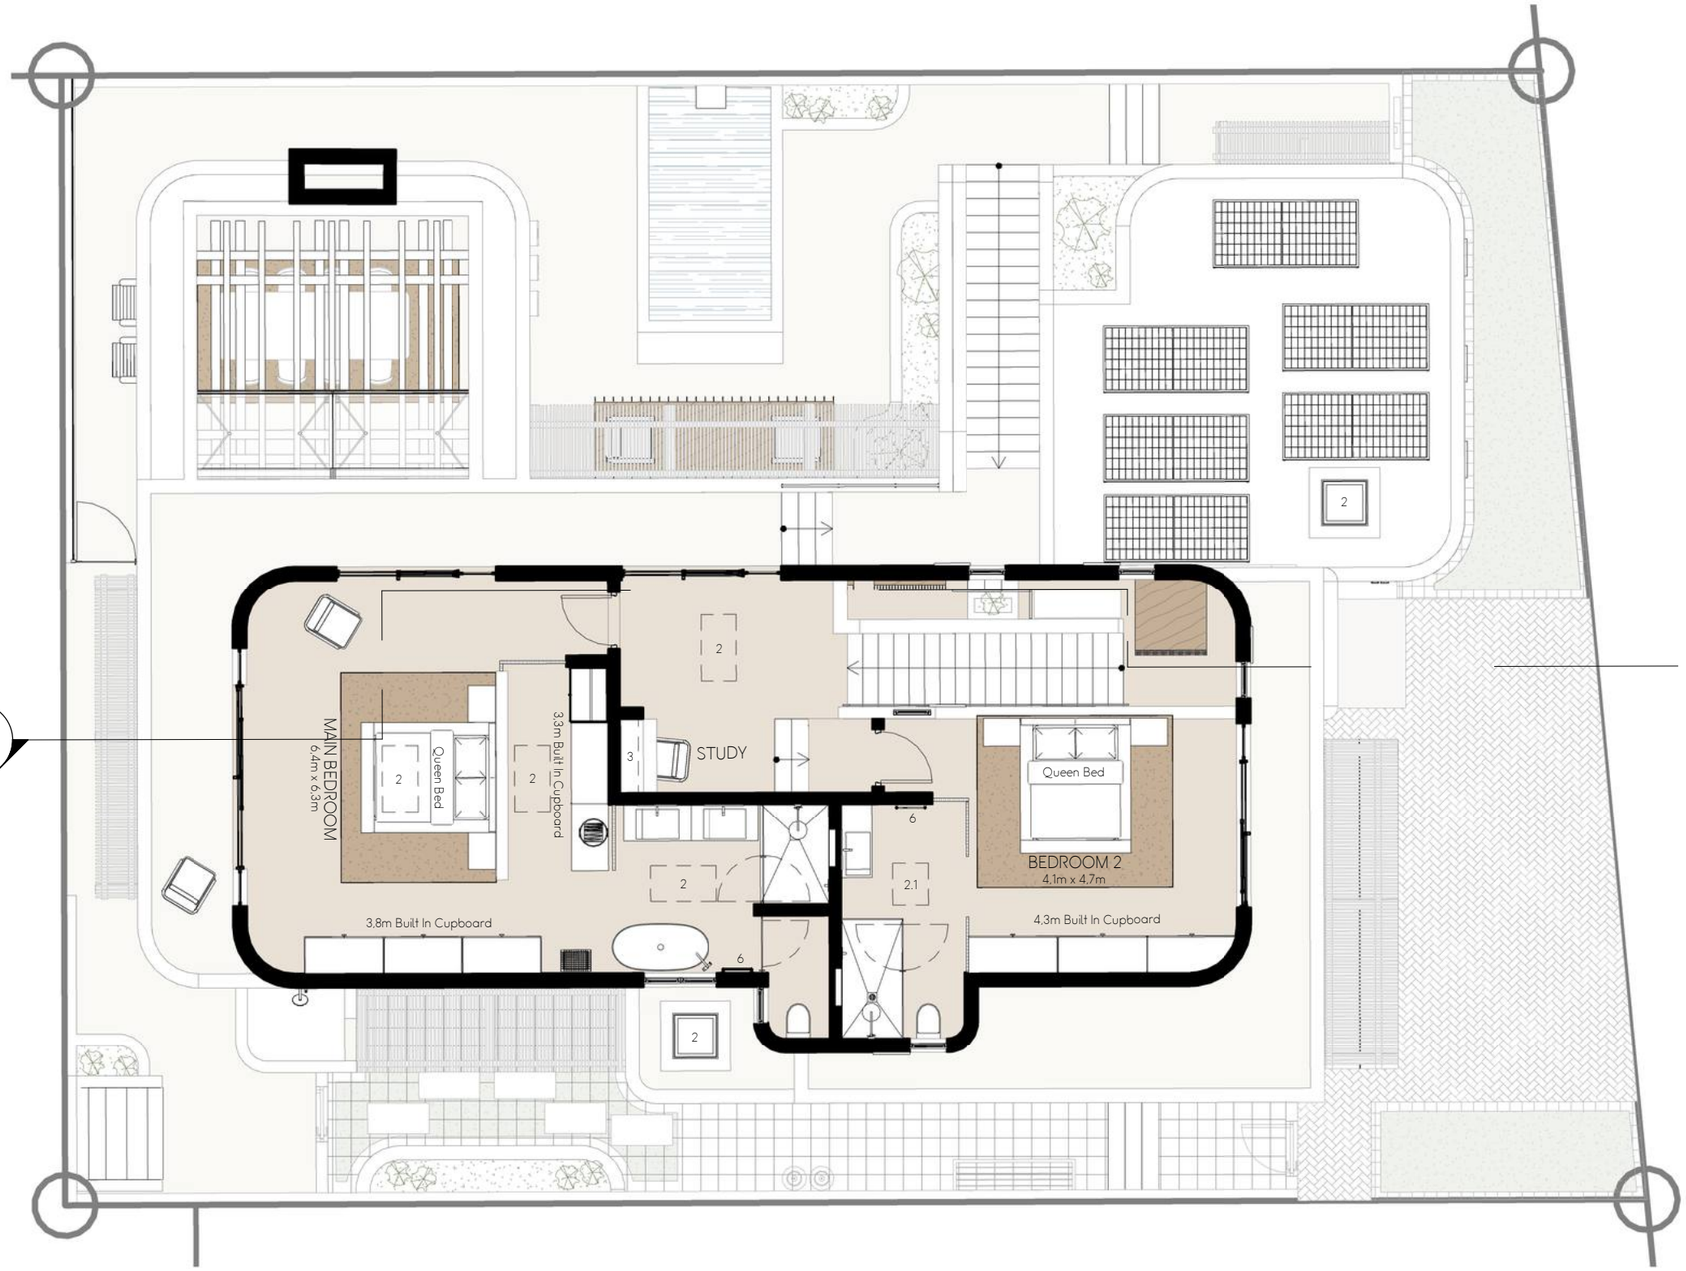



TYPE D3 | UNIT 29 — FIRST FLOOR — 1:100 | TOTAL AREA 117m²


0 1 2 5m

N

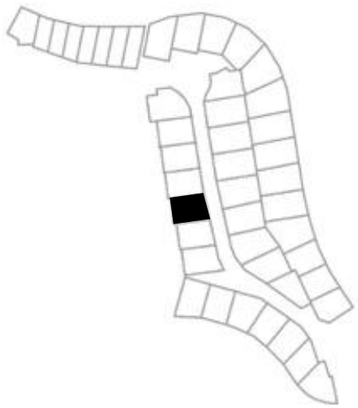

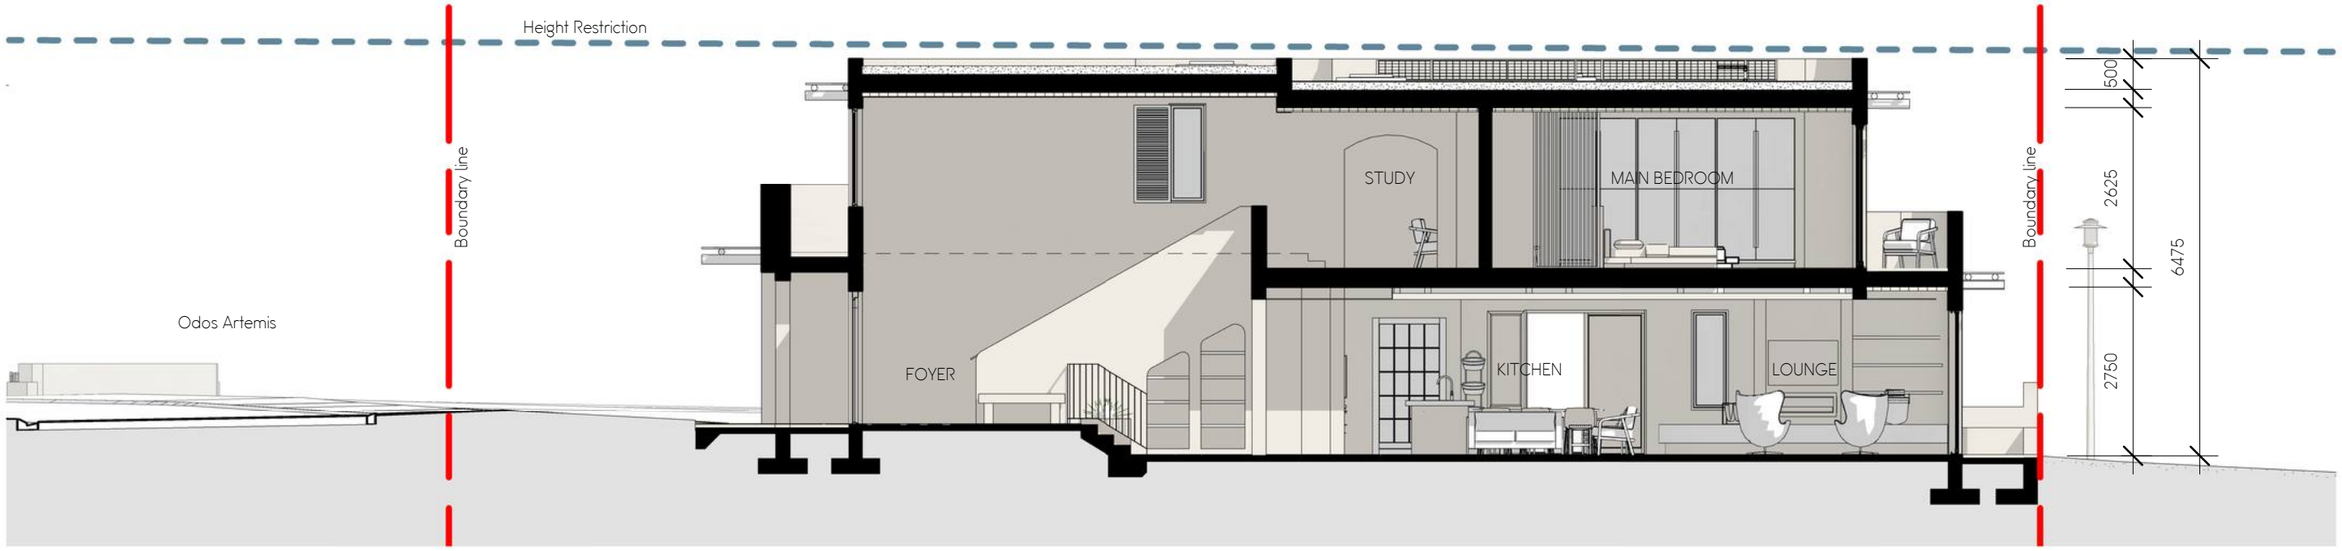


TYPE D3 | UNIT 29 — SECTION — 1 : 100

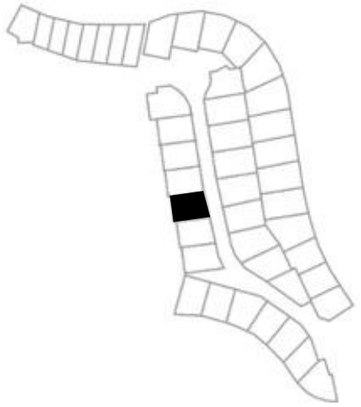




STREET ELEVATION




SOUTH ELEVATION

TYPE D3 | UNIT 29 — ELEVATIONS 1 — 1 : 100

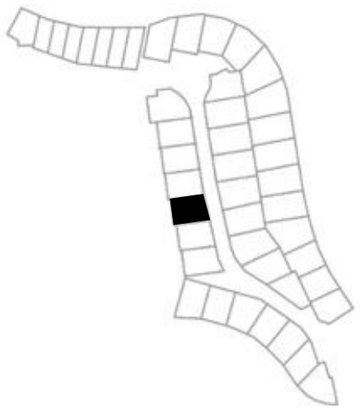



NORTH FACING COURTYARD ELEVATION



REAR ELEVATION

TYPE D3 | UNIT 29 — ELEVATIONS 2 — 1 : 100