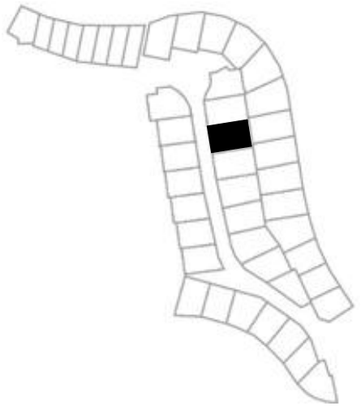


INTERNAL
1. Skylights (All optional)
2. Shelving
3. Ledge
4. Gas Fireplace
5. Heated towel rails

EXTERNAL
6. Bin
7. Gas
8. Washing line
9. Pool Pump
10. Braai
11. Pool (Optional)
12. Planters
13. Overhead structure
14. Garden
15. Arch opening
16. Electrical kiosk

A

ERF Boundary

BEDROOM 1
4,7m x 4,7m
Queen Bed
3,5m Built in Cupboard
11
10
OUTDOOR KITCHEN
12
13
14
15
LOUNGE
KITCHEN
GARAGE
6m x 6m
DRIVEWAY
FOYER
FR/FRZ
GUEST WC
BIC
WM
TD
LAUNDRY
SCULLERY
DW
16


ERF Boundary

ERF Boundary

TYPE C3 | UNIT 32 — GROUND FLOOR — 1:100 | TOTAL AREA 207m²


0 1 2 5m

N

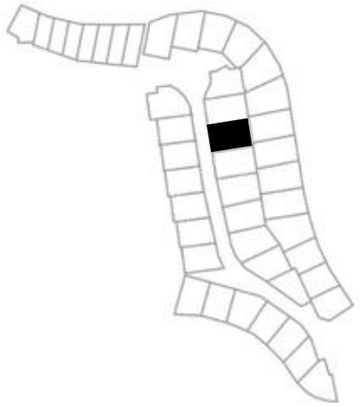

INTERNAL
1. Skylights (All optional)
2. Shelving
3. Ledge
4. Gas Fireplace
5. Heated towel rails


EXTERNAL
6. Bin
7. Gas
8. Washing line
9. Pool Pump
10. Braai
11. Pool (Optional)
12. Planters
13. Overhead structure
14. Garden
15. Arch opening

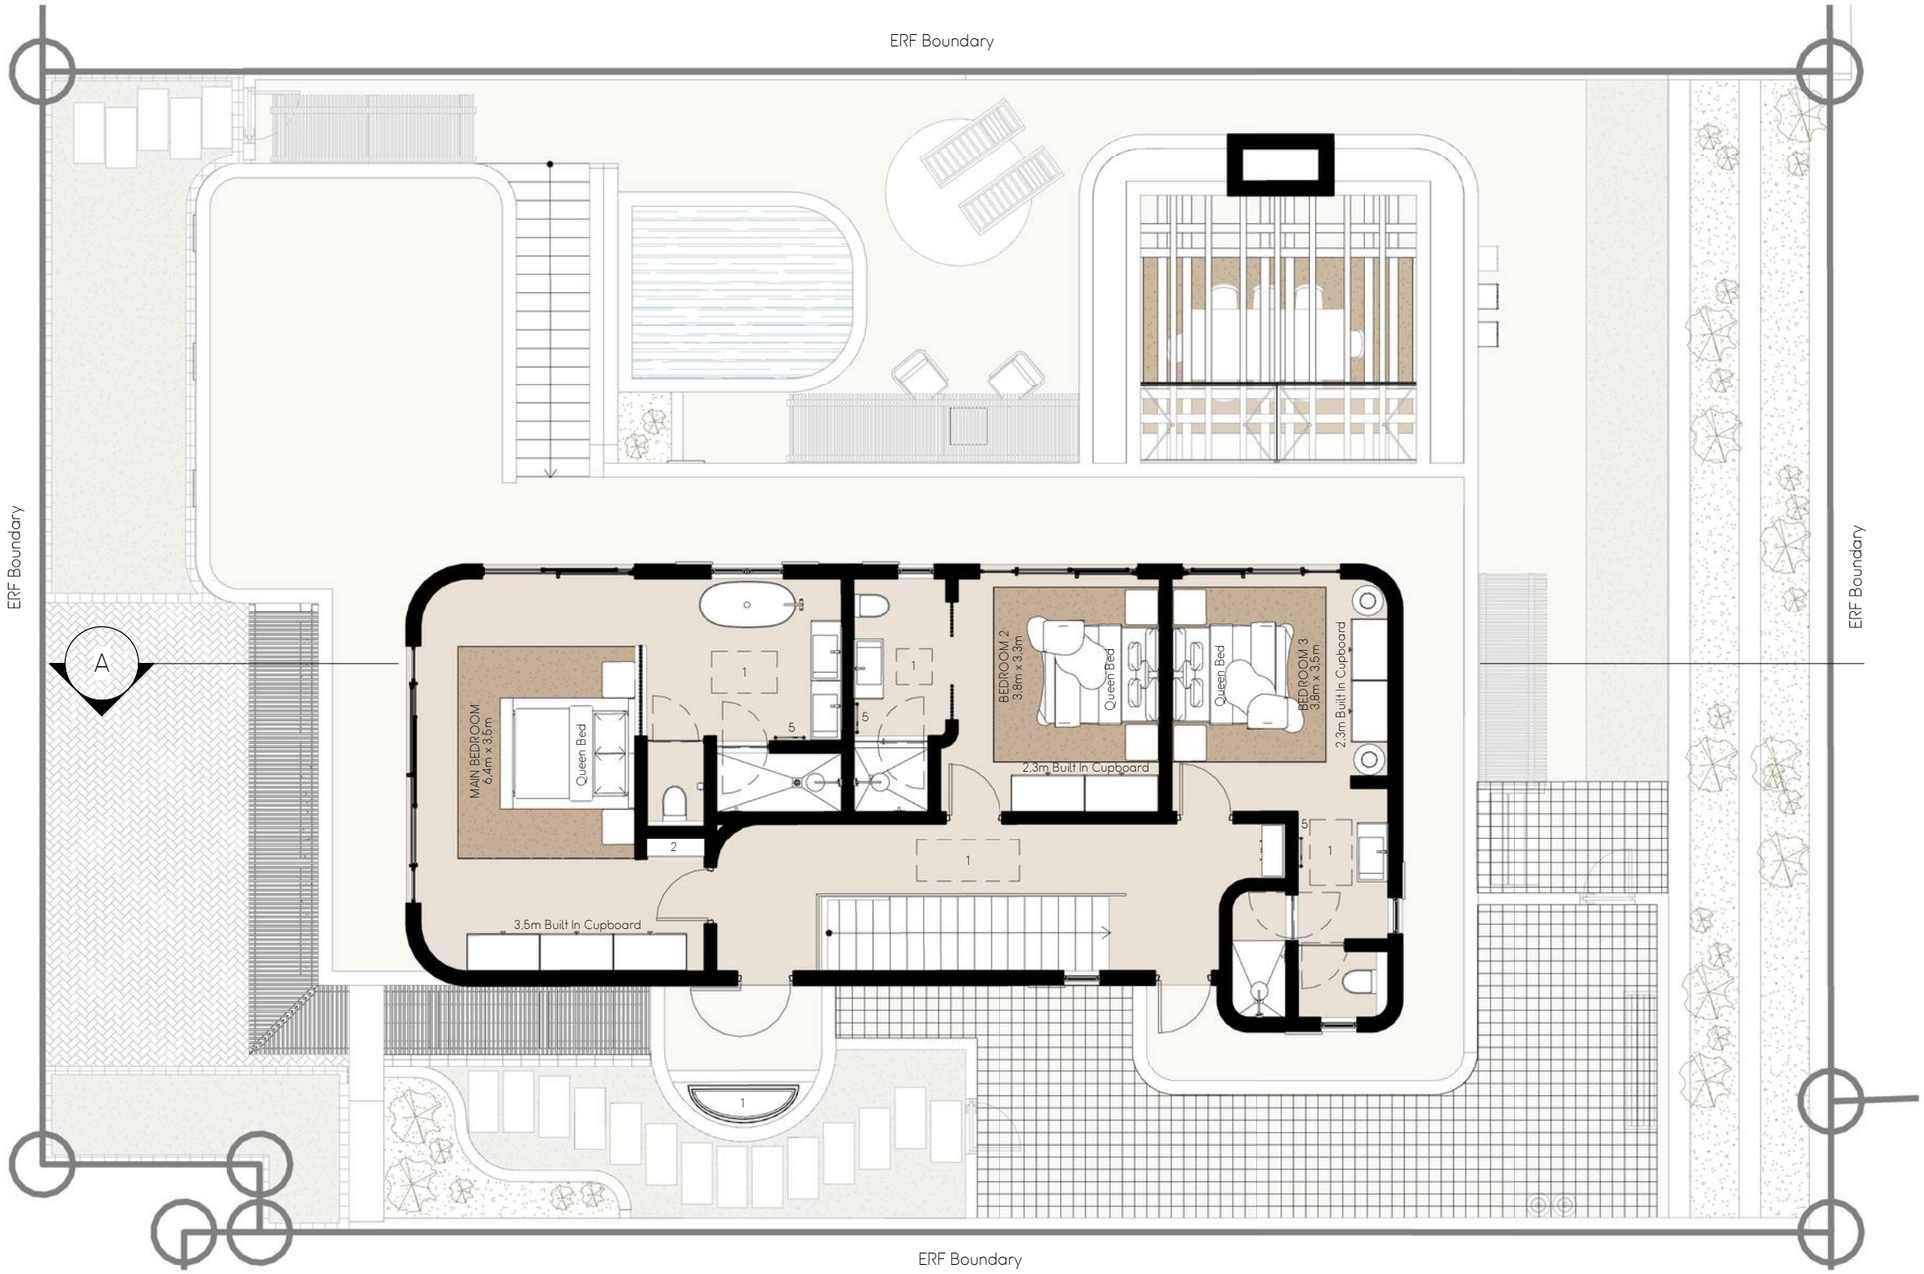

TYPE C3 | UNIT 32 — FIRST FLOOR — 1:100 | TOTAL AREA 113m²


0 1 2 5m


N

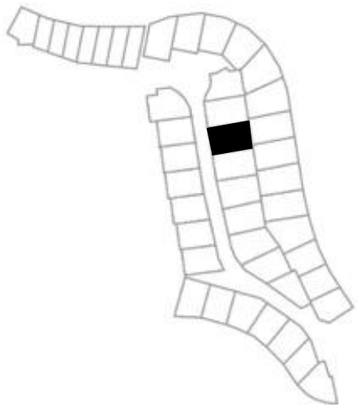



TYPE C3 | UNIT 32 — SECTIONS — 1 : 100

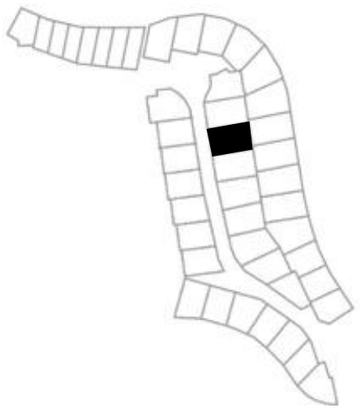

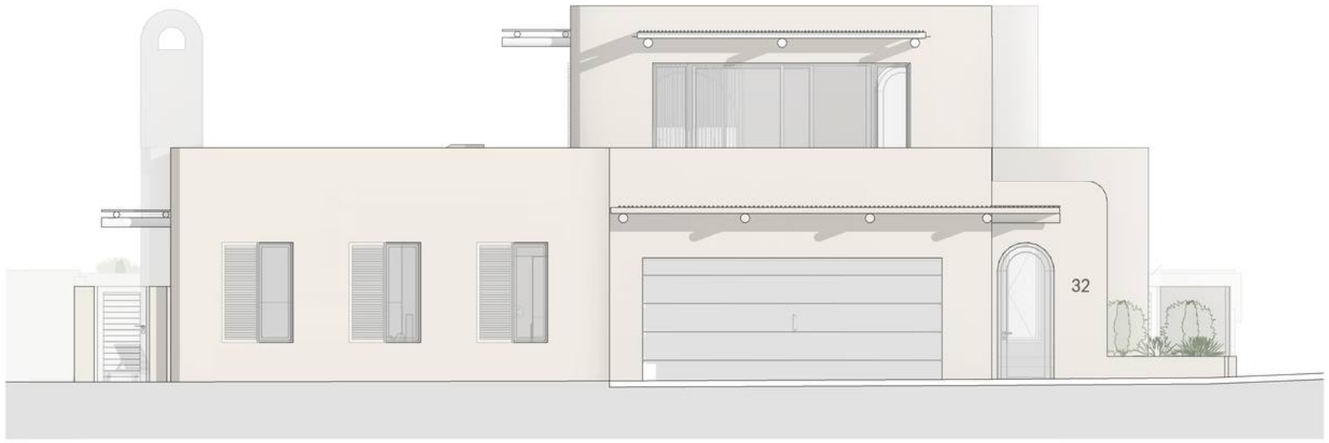


STREET ELEVATION




REAR ELEVATION

TYPE C3 | UNIT 32 — ELEVATIONS 1 — 1 : 100

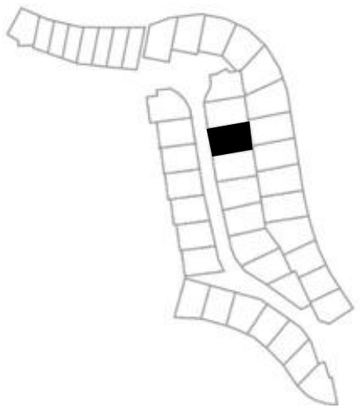



NORTH FACING COURTYARD ELEVATION

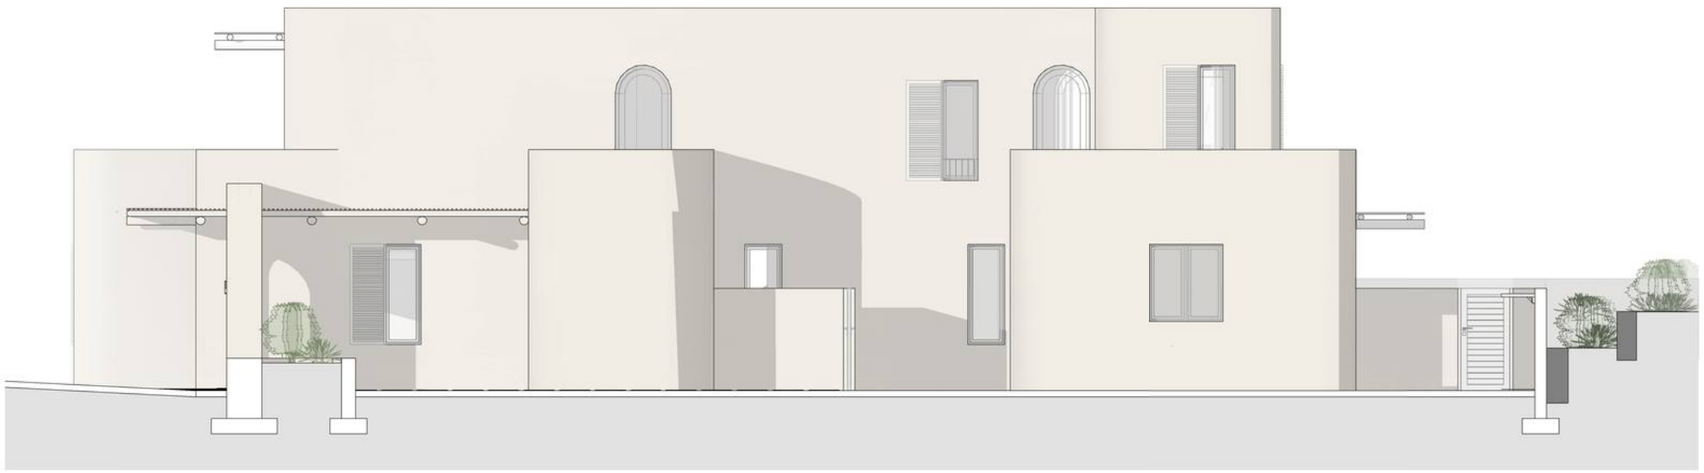

SOUTH ELEVATION

TYPE C3 | UNIT 32 — ELEVATIONS 2 — 1 : 100