
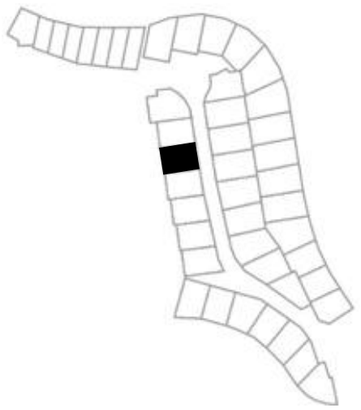


INTERNAL
1. Arch opening
2. Skylights optional
2.1 Skylight compulsory
3. Shelving
4. Ledge
5. Gas Fireplace
6. Heated towel rails


EXTERNAL
7. Bin
8. Gas
9. Washing line
10.External shower
11. Pool Pump
12. Braai
13. Pool (Optional)
14. Planters
15.Overhead structure
16. Garden

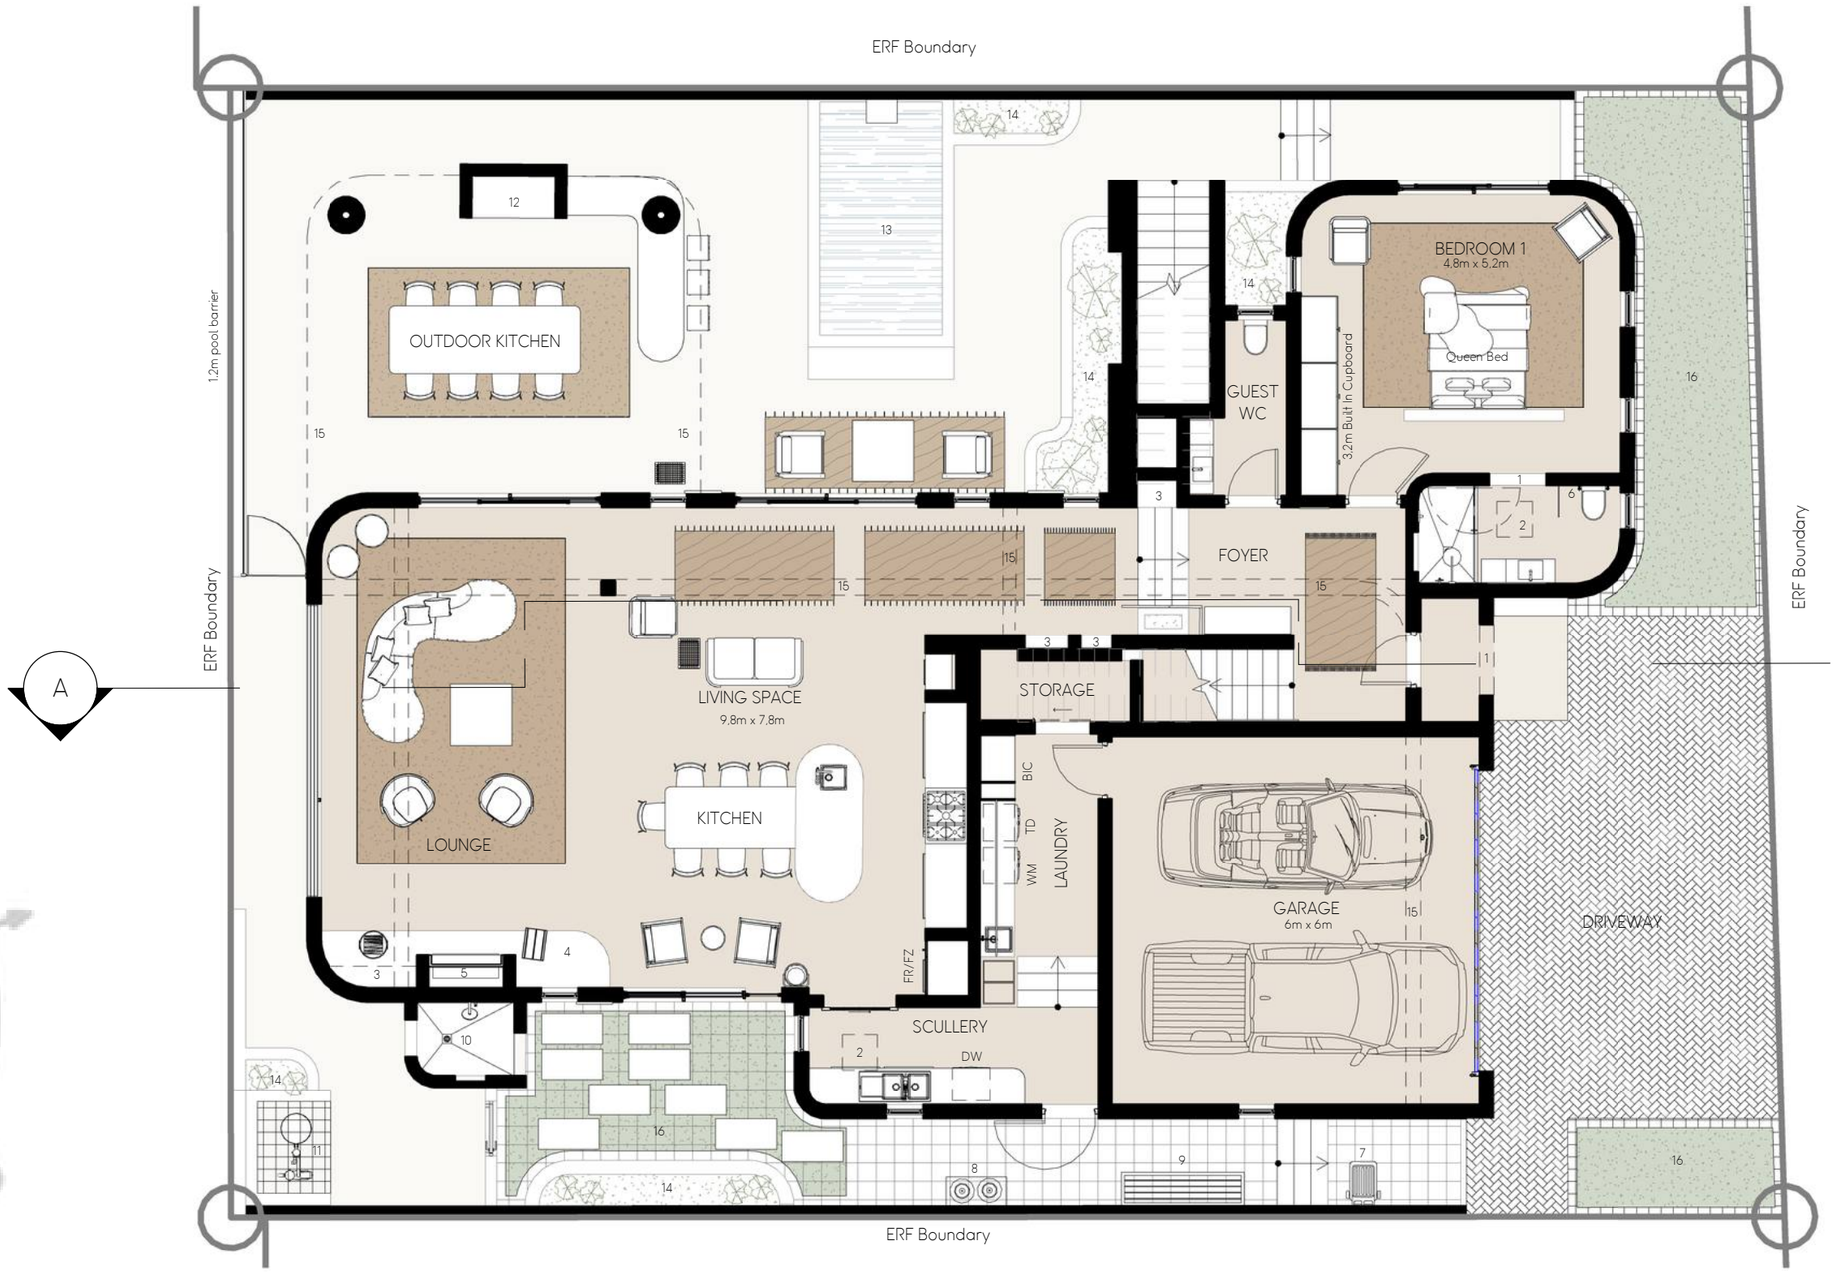

TYPE D3 | UNIT 33 — GROUND FLOOR — 1:100 | TOTAL AREA 216m²


0 1 2 5m

N

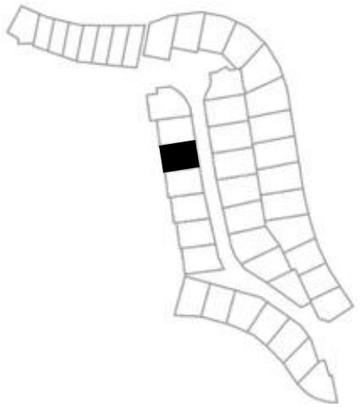

INTERNAL
1. Arch opening
2. Skylights optional
2.1 Skylight compulsory
3. Shelving
4. Ledge
5. Gas Fireplace
6. Heated towel rails


EXTERNAL
7. Bin
8. Gas
9. Washing line
10.External shower
11. Pool Pump
12. Braai
13. Pool (Optional)
14. Planters
15.Overhead structure
16. Garden

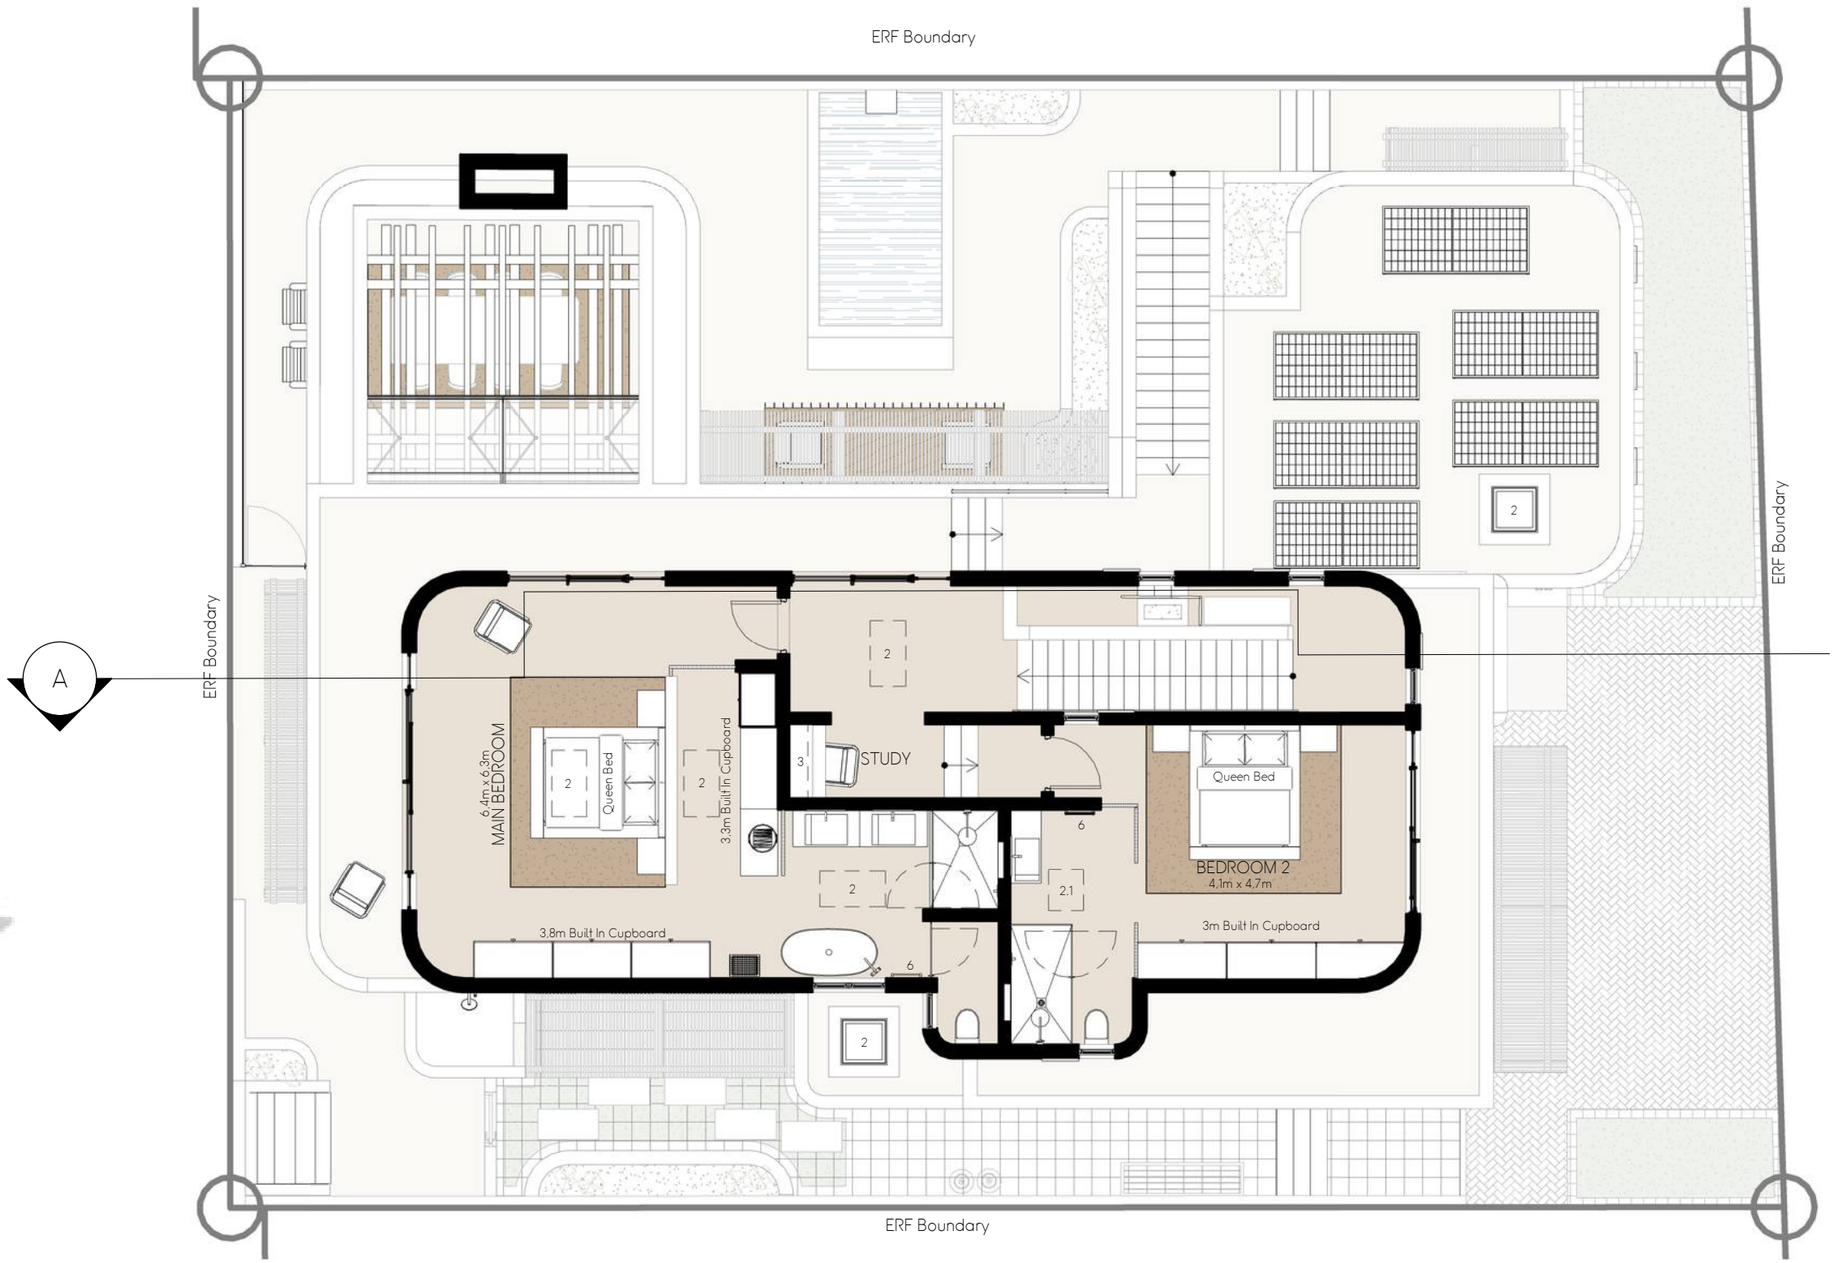


TYPE D3 | UNIT 33 — FIRST FLOOR — 1:100 | TOTAL AREA 117m²


0 1 2 5m

N

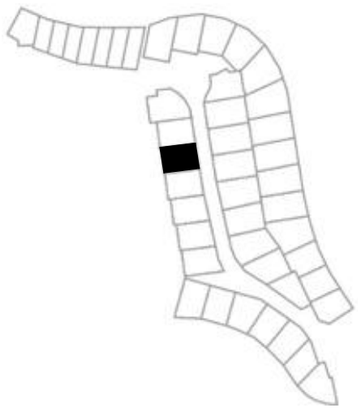

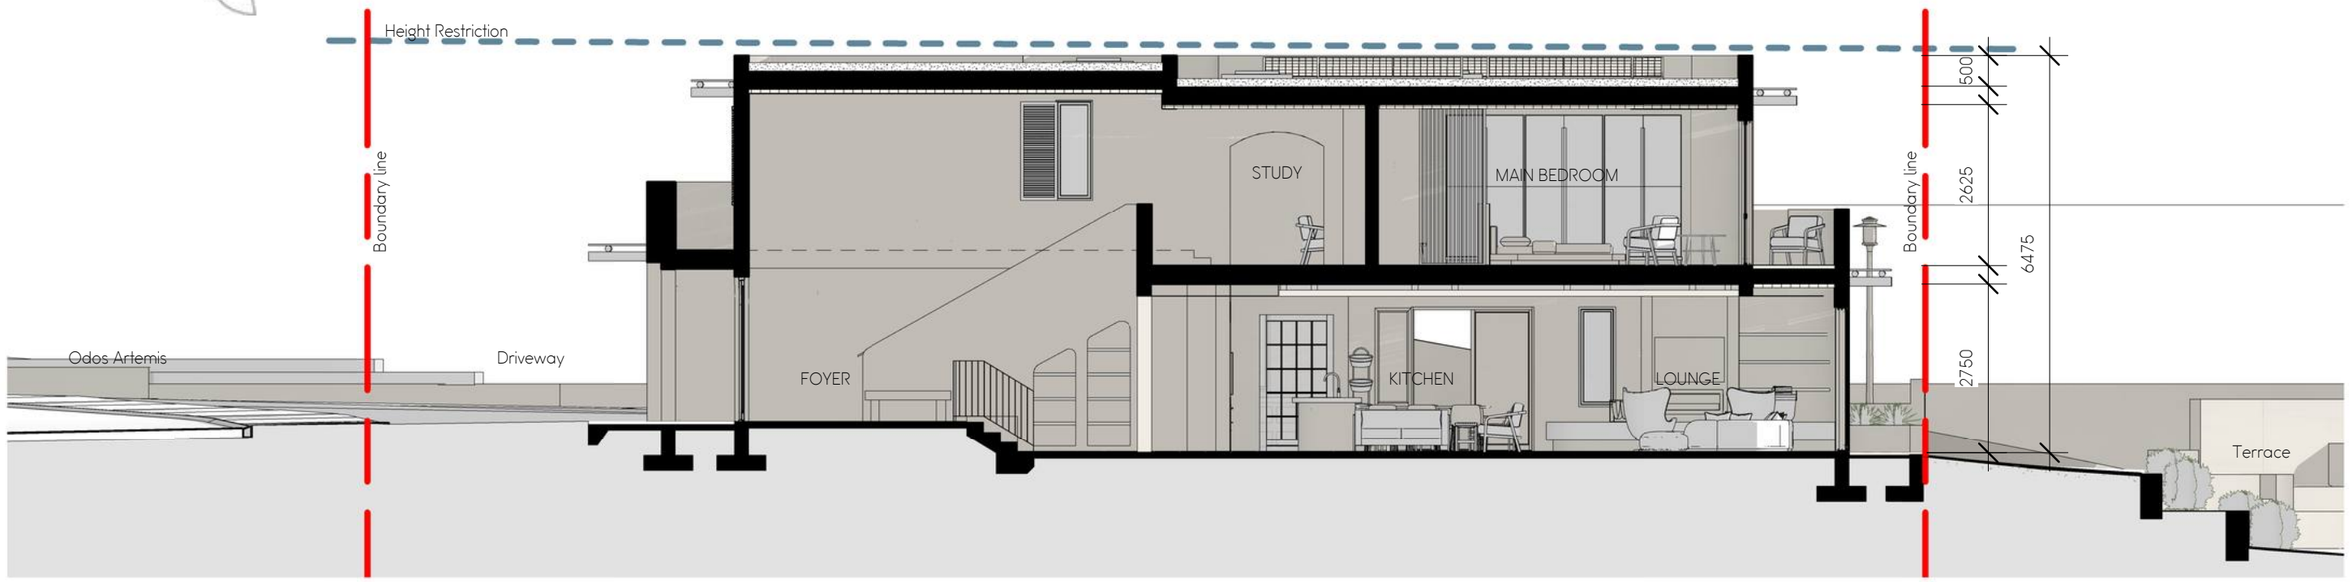

TYPE D3 | UNIT 33 — SECTIONS — 1 : 100

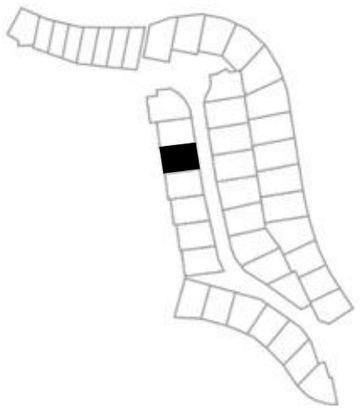




STREET ELEVATION



SOUTH ELEVATION

TYPE D3 | UNIT 33 — ELEVATIONS 1 — 1 : 100

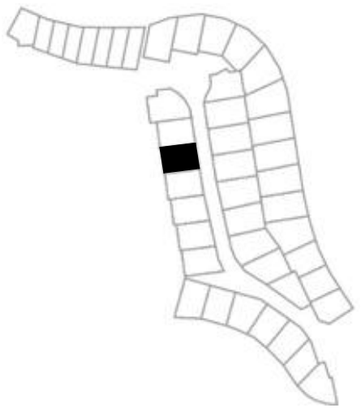



NORTH FACING COURTYARD ELEVATION



REAR ELEVATION

TYPE D3 | UNIT 33 — ELEVATIONS 2 — 1 : 100