
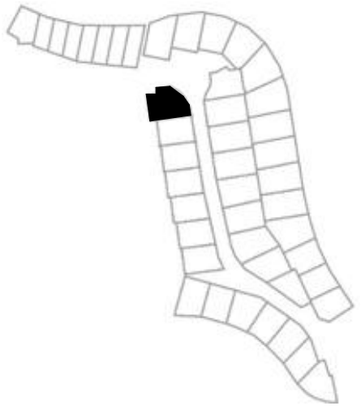


INTERNAL
1. Arch opening
2. Skylights (Optional)
2.1 Skylights (Compulsory)
3. Shelving
4. Ledge
5. Gas Fireplace
6. Heated towel rails


EXTERNAL
7. Bin
8. Gas
9. Washing line
10.External shower
11. Pool Pump
12. Braai
13. Pool ( Optional)
14. Planters
15.Overhead structure
16.Bench
17. Garden
18. Driveway cut-off drain
19. ACO drain

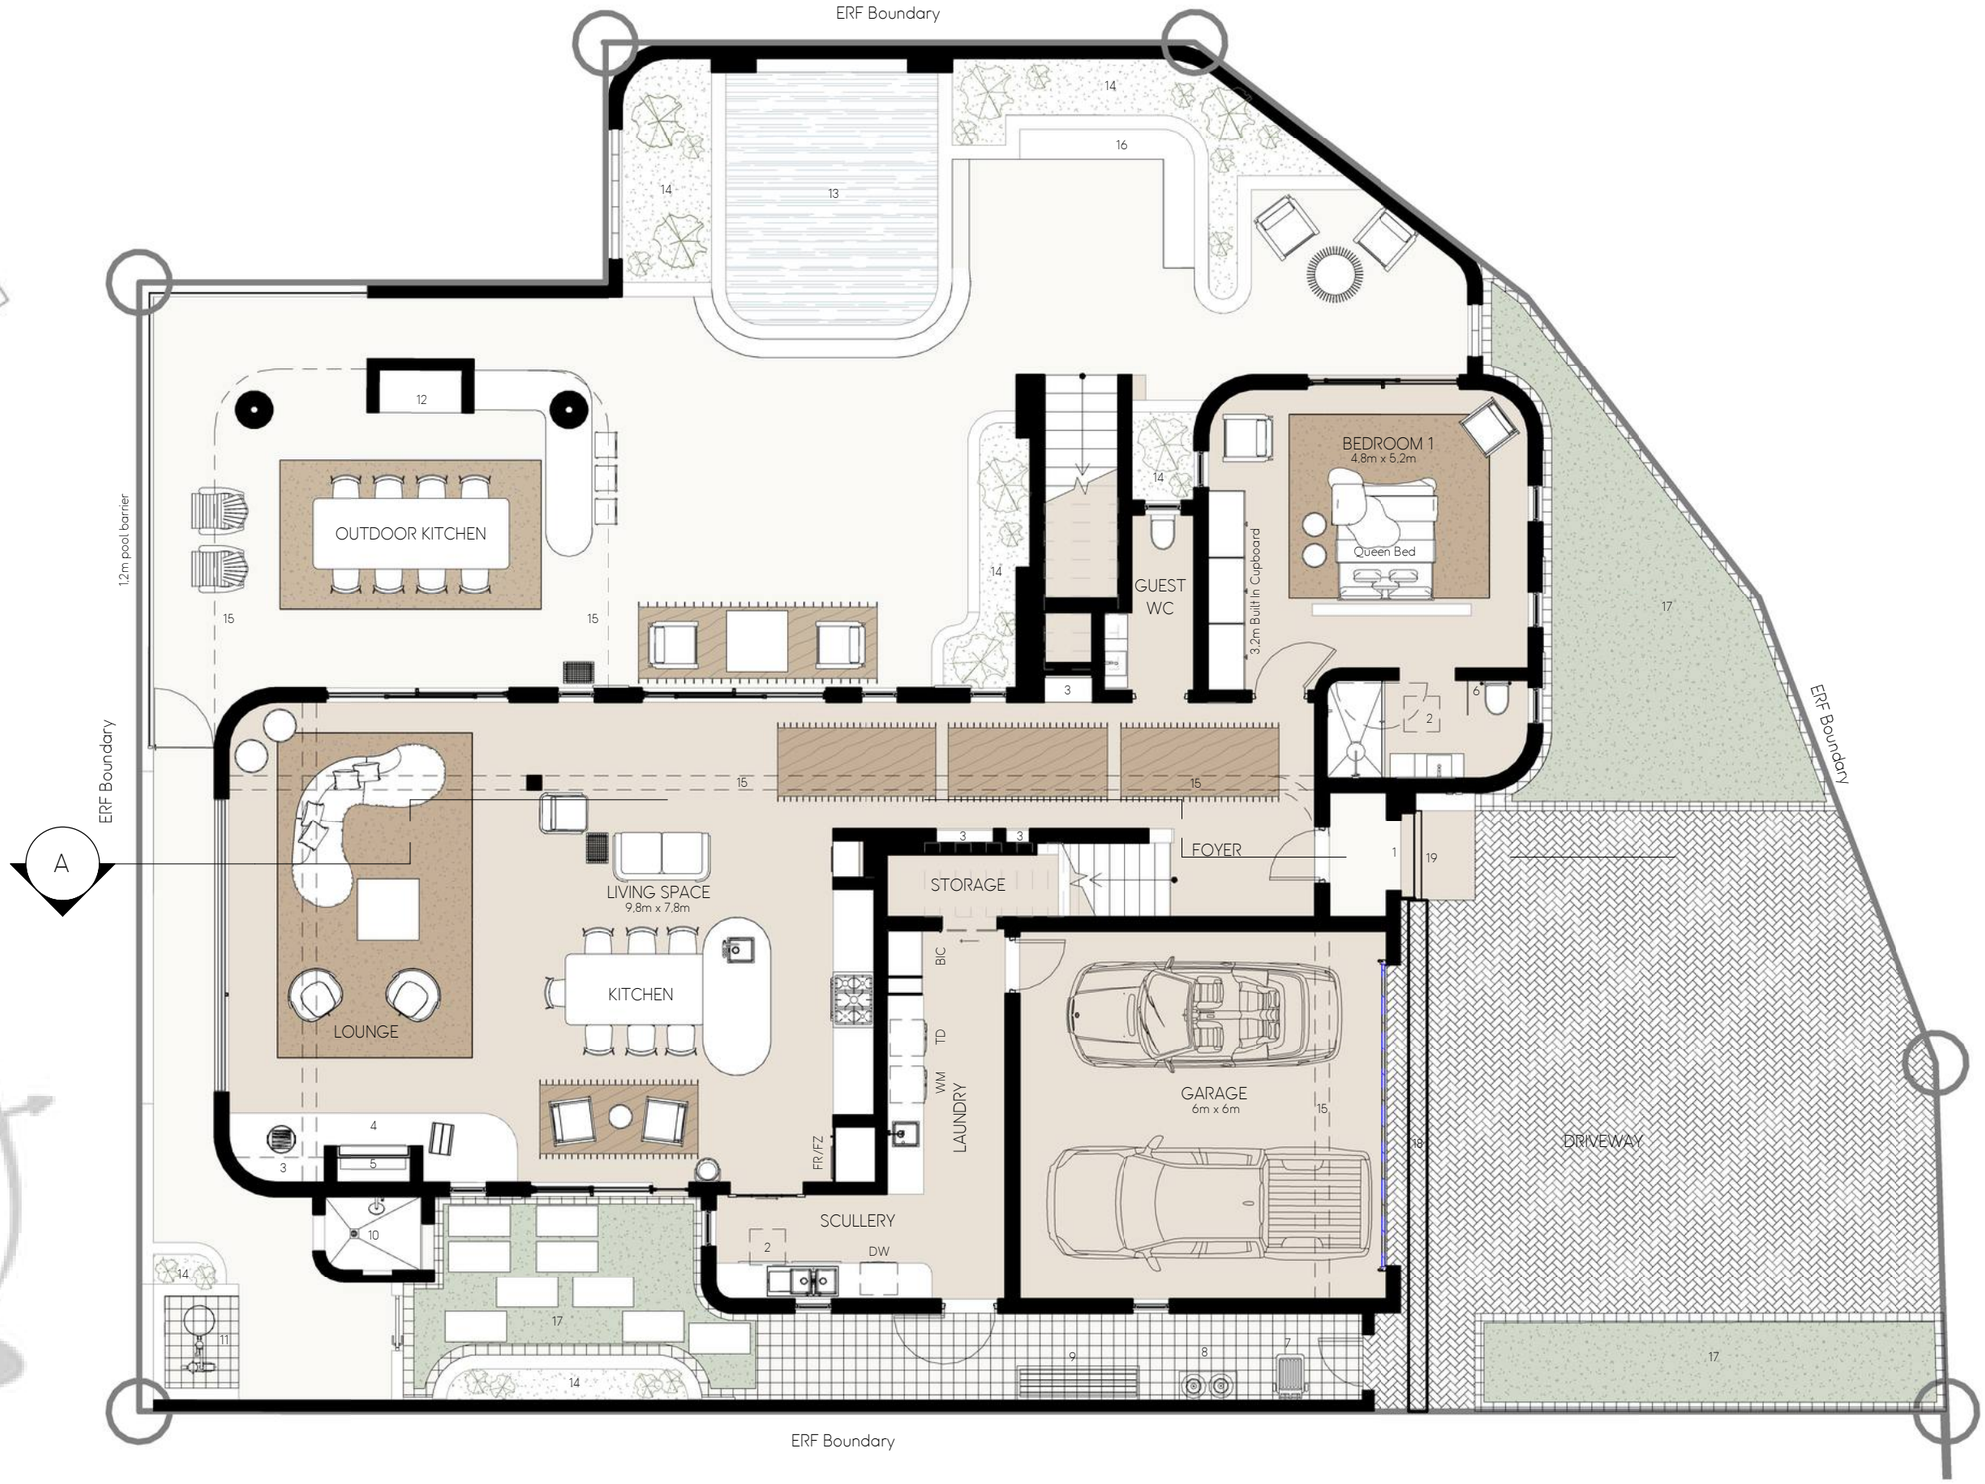


TYPE D4 | UNIT 37 — GROUND FLOOR — 1:100 | TOTAL AREA 216m²


0 1 2 5m

N

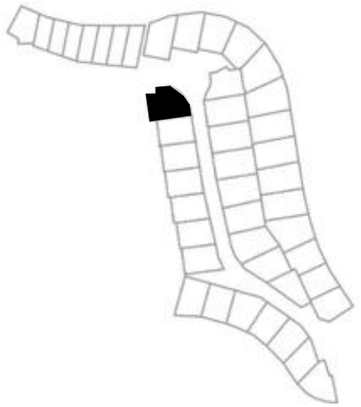

INTERNAL
1. Arch opening
2. Skylights (Optional)
2.1 Skylights (Compulsory)
3. Shelving
4. Ledge
5. Gas Fireplace
6. Heated towel rails


EXTERNAL
7. Bin
8. Gas
9. Washing line
10.External shower
11. Pool Pump
12. Braai
13. Pool ( Optional)
14. Planters
15.Overhead structure
16.Bench
17. Garden
18. Driveway cut-off drain
19. ACO drain

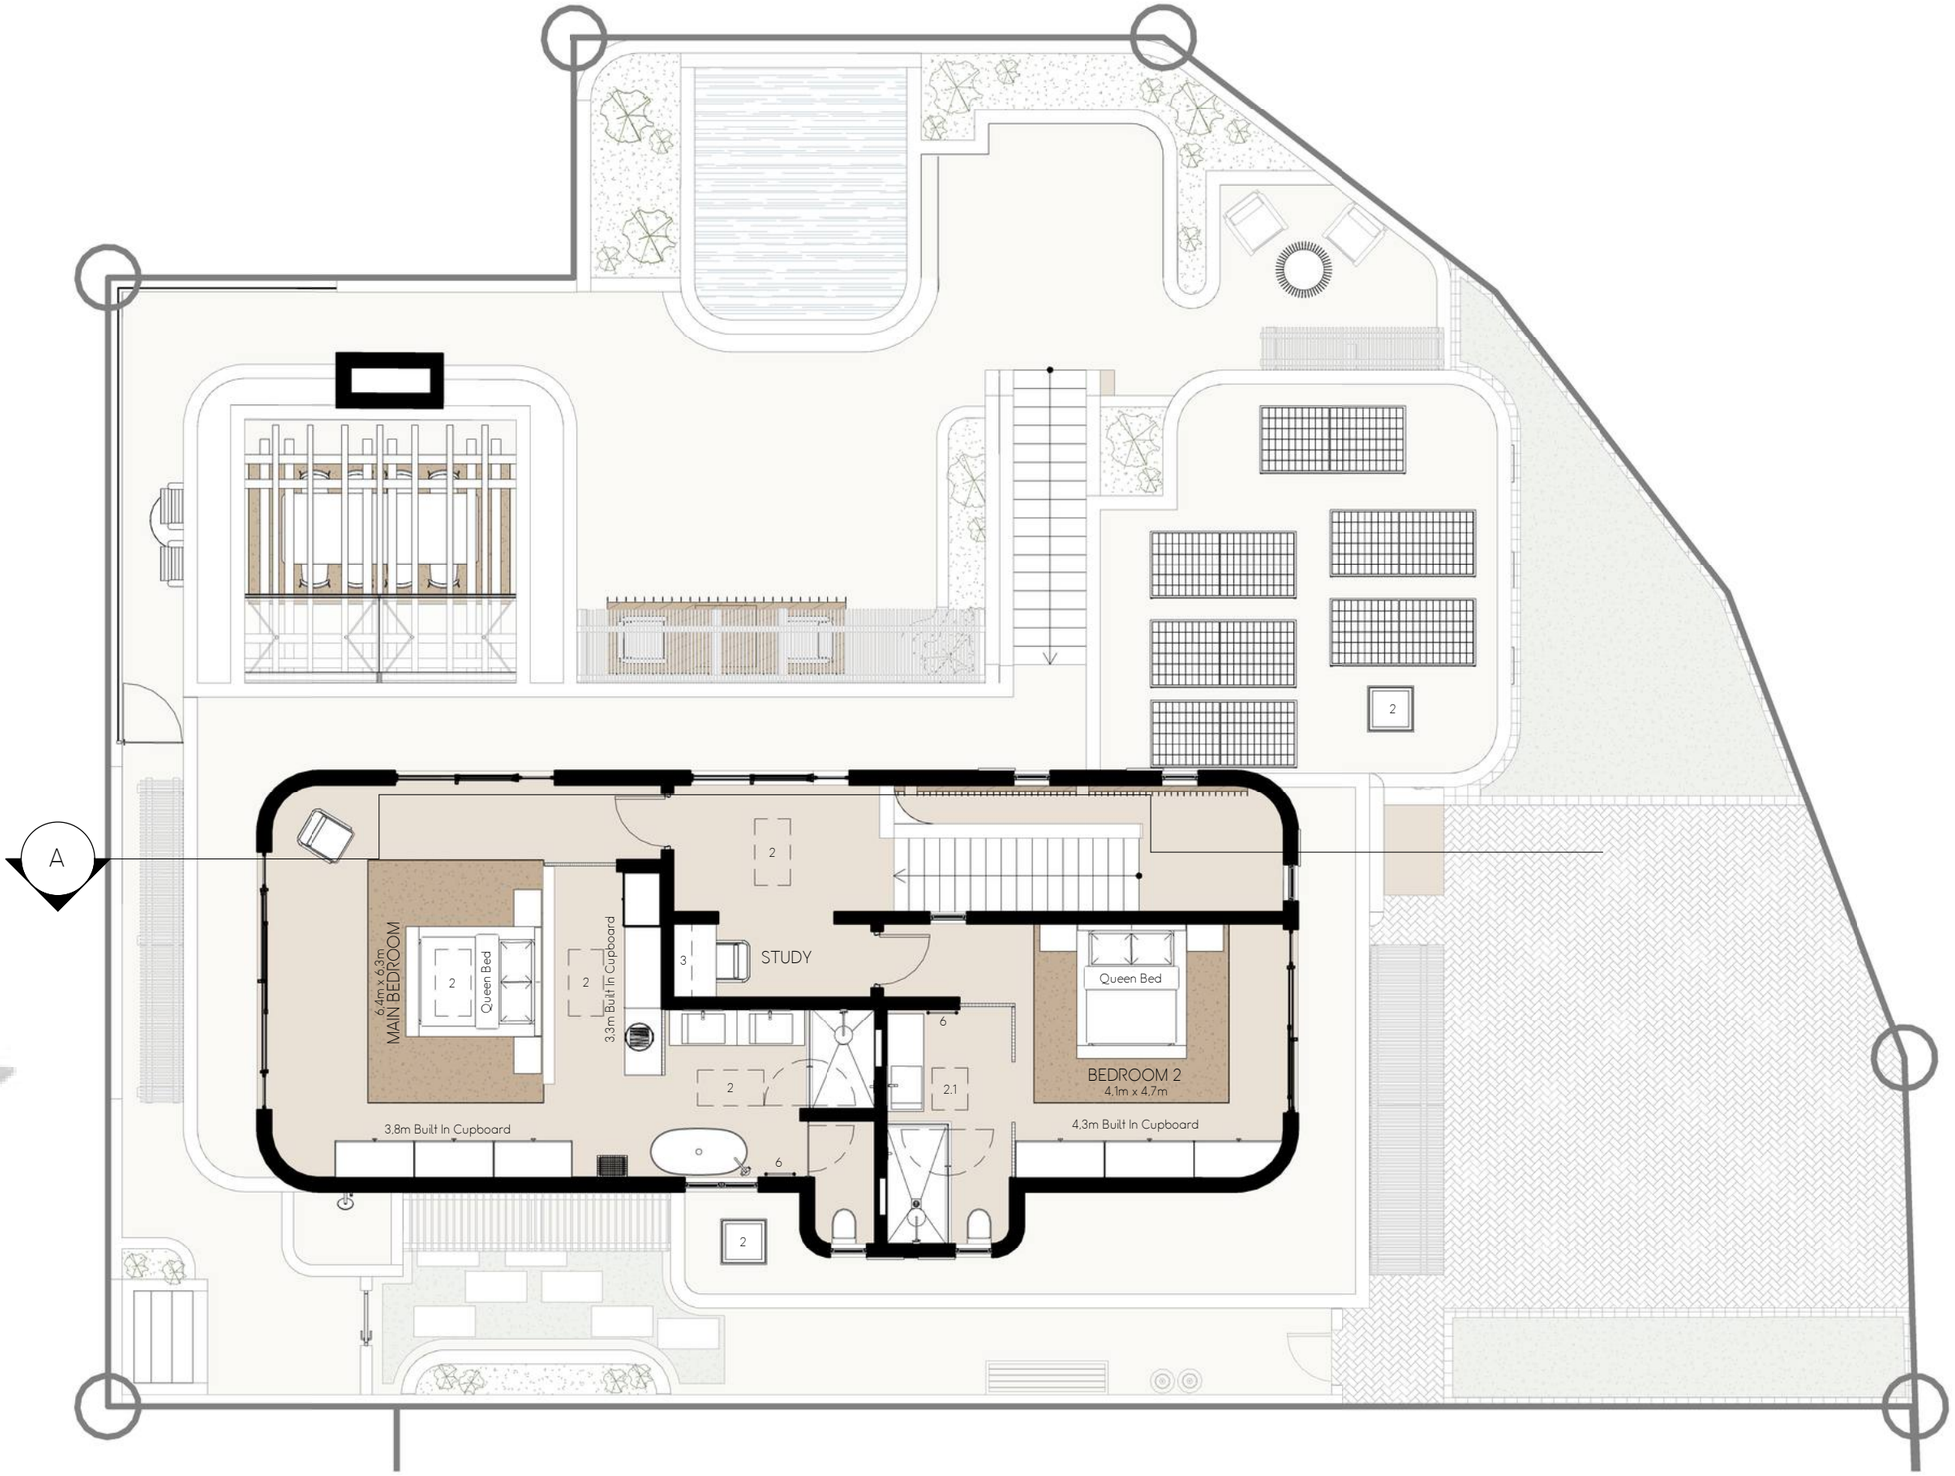



TYPE D4 | UNIT 37 — FIRST FLOOR — 1:100 | TOTAL AREA 119m²


0 1 2 5m

N

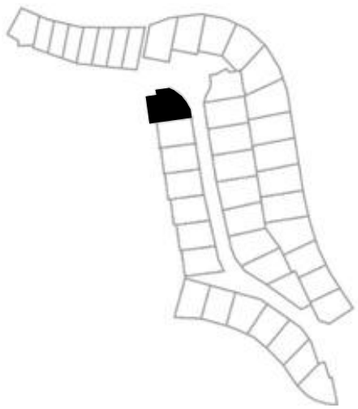

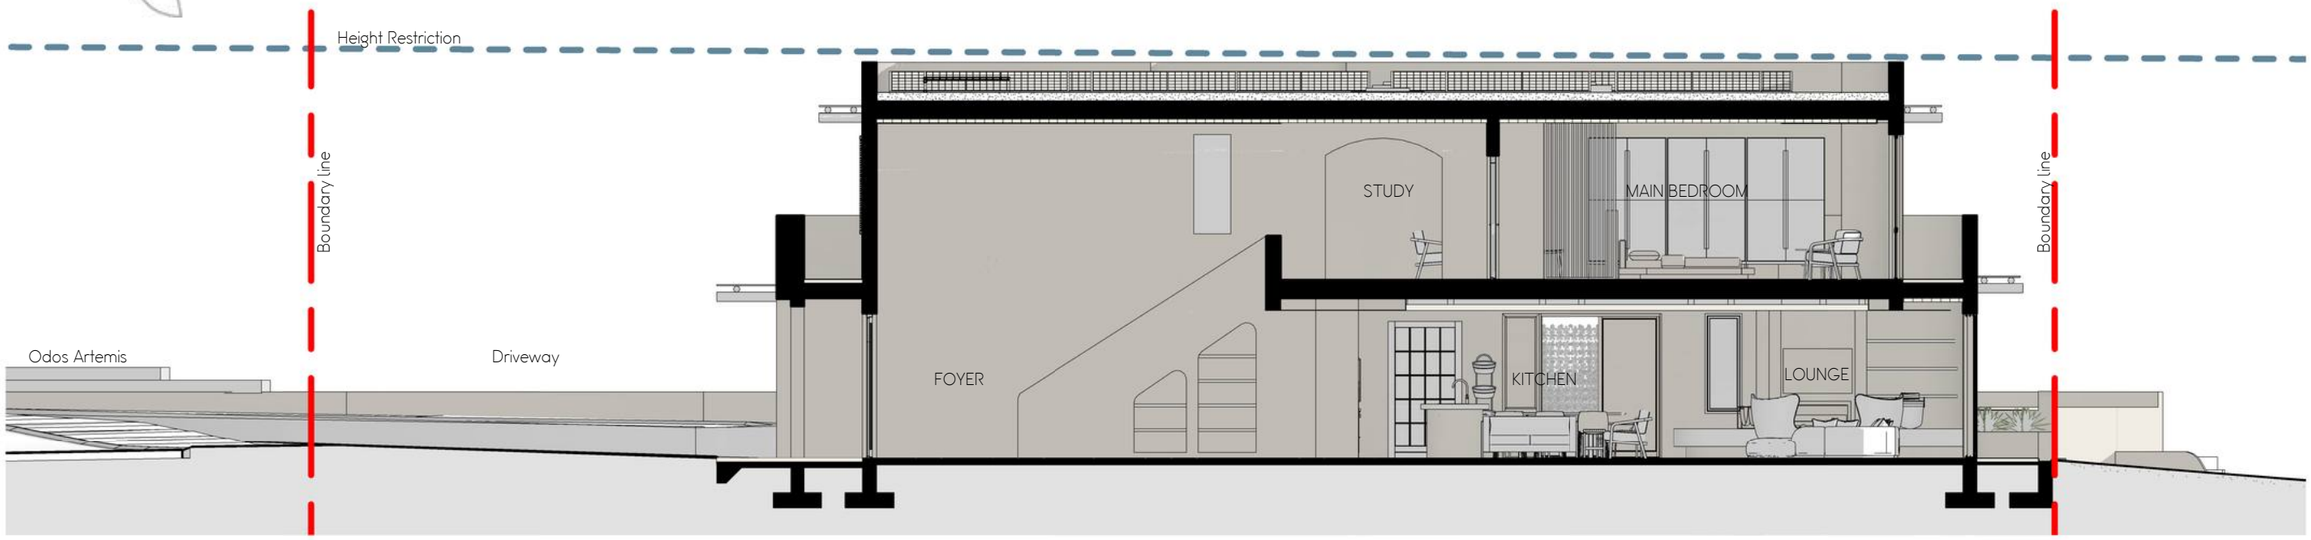


TYPE D4 | UNIT 37 — SECTIONS — 1 : 100

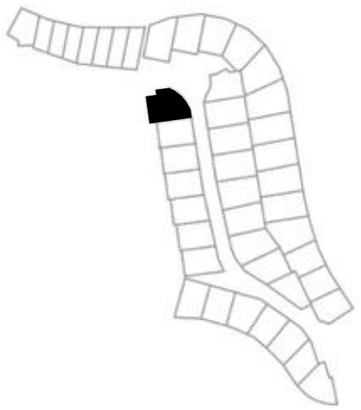




STREET ELEVATION





SOUTH ELEVATION

TYPE D4 | UNIT 37 — ELEVATIONS 1 — 1 : 100

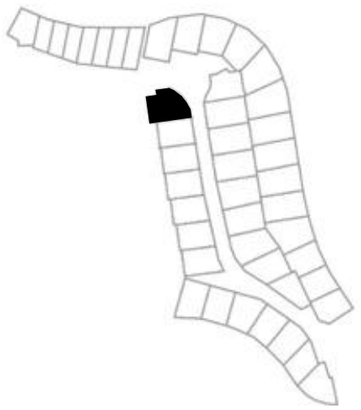



NORTH FACING COURTYARD ELEVATION

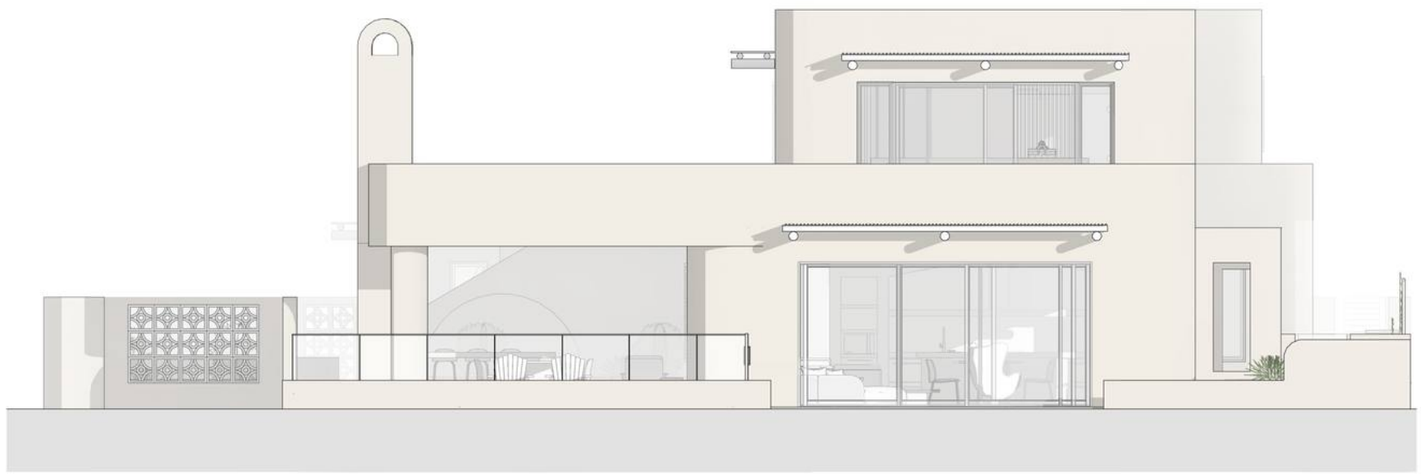

REAR ELEVATION

TYPE D4 | UNIT 37 — ELEVATIONS 2 — 1 : 100